
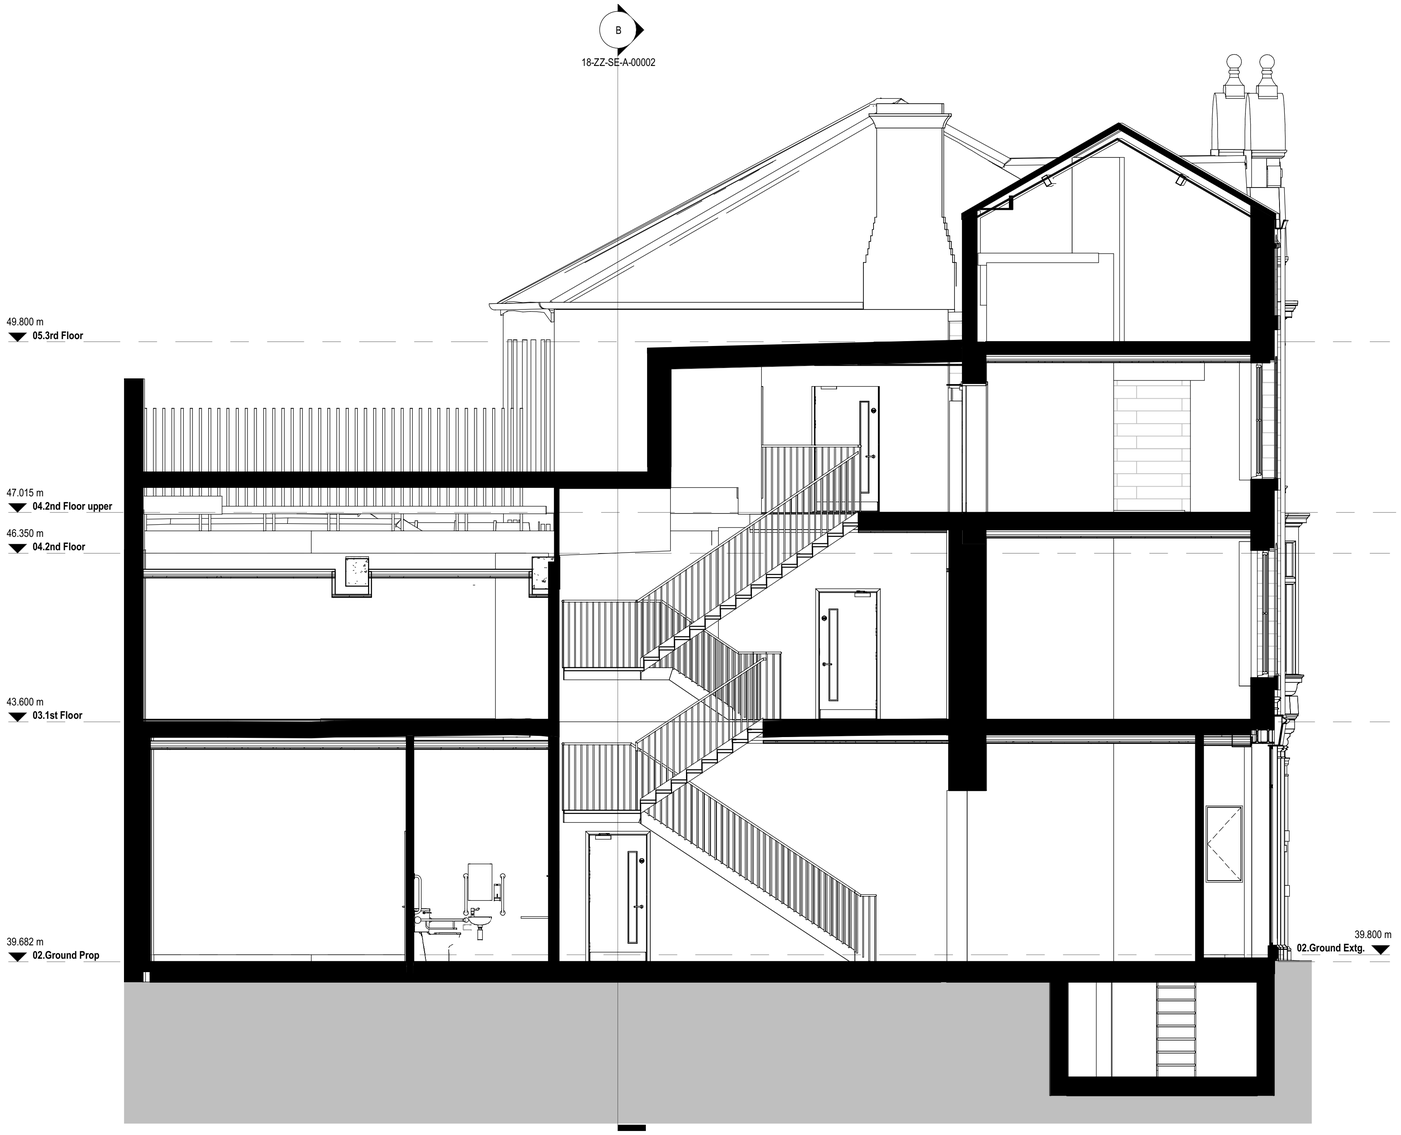


A Section AA as Proposed

1 : 50

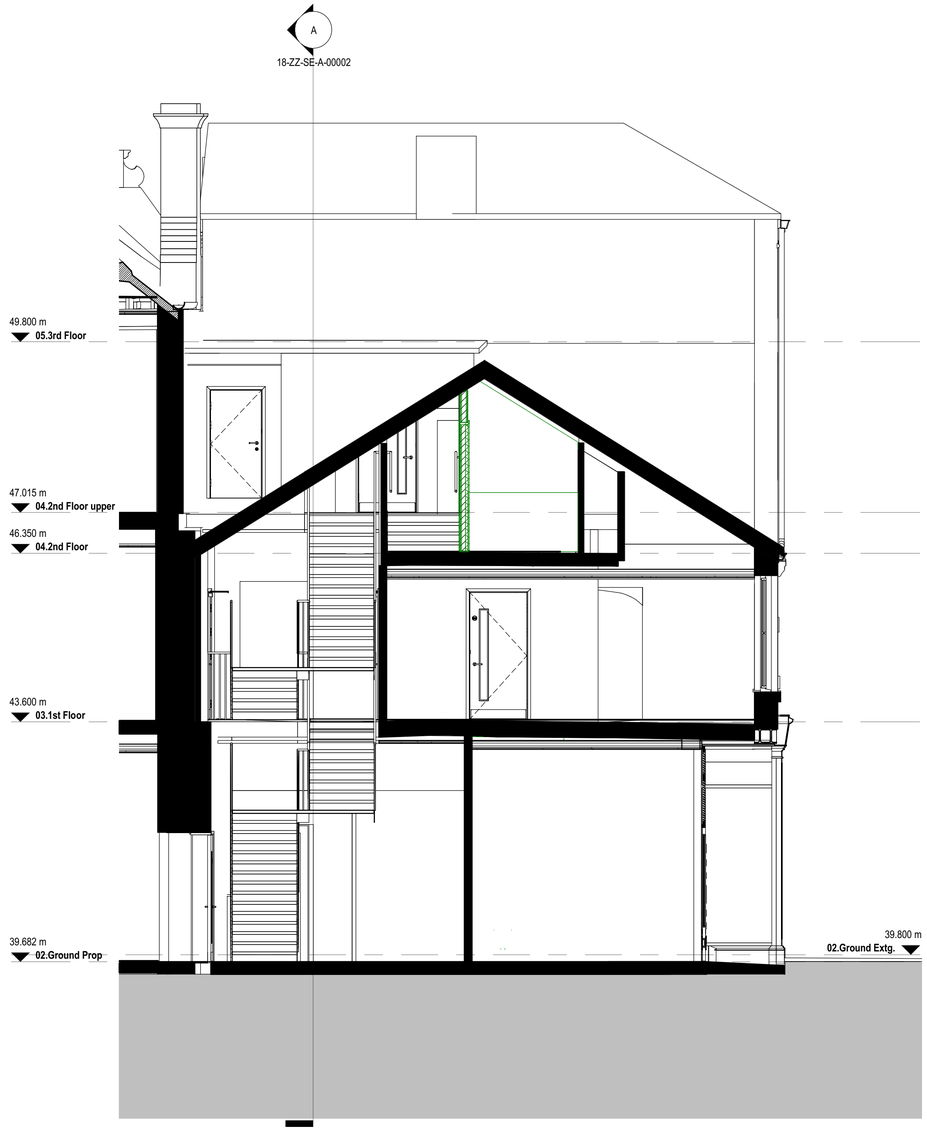

B Section BB as Proposed

1 : 50

BUILDING DESIGN PARTNERSHIP SHALL HAVE NO RESPONSIBILITY FOR ANY USE MADE OF THIS DOCUMENT OTHER THAN FOR THAT WHICH IT WAS PREPARED AND ISSUED.

ALL DIMENSIONS SHOULD BE CHECKED ON SITE.

DO NOT SCALE FROM THIS DRAWING

ANY DRAWING ERRORS OR DIVERGENCIES SHOULD BE BROUGHT TO THE ATTENTION OF BUILDING DESIGN PARTNERSHIP AT THE ADDRESS SHOWN BELOW.

DRAWINGS SHALL BE READ IN CONJUNCTION WITH THE FOLLOWING BEFORE WORK COMMENCES:
- THE CDM DESIGN ISSUES REGISTER
- THE BDP RISK SERIES OF DRAWINGS
- THE PROJECT CDM RISK REGISTER

NOTES

To be read in conjunction with drawing series:
(04_) Access & Maintenance Strategy Drawings
(09_) Significant Hazards and Risks
(20_) General arrangement and removals drawings
(22_) Partition drawings
(24_) Stairs drawings
(25_) Lift drawings
(27_) Roof drawings
(31_) External doors and windows drawing
(32_) Internal doors and windows drawings
(33_) Existing stair repairs drawings
(34_) Handrails drawings
(35) Ceiling drawings
(37_) Rooflight drawings
(67_) Fire strategy drawings
(78_) Proposed gates drawings
(94) Landscape drawings

and the Architectural Specification
1705-BDP-AD-XX-SP-A-10001.

REVISION	DESCRIPTION	DRAWN	CHECKED	DATE
P03	Refer to table of amendments.	MD	CD	06/06/25
P02	Issue for planning	CD	VT	11/03/22
P01	FIRST ISSUE	CD	VT	01.03.22

KEYPLAN



CLIENT

Kirklees COUNCIL

BDP.
11 Ducie Street
PO Box 85
Piccadilly Basin
Manchester
M60 3JA
United Kingdom

T +44 (0)161 828 2200
www.bdp.com

PROJECT TITLE: Dewsbury Arcade

BDP JOB NUMBER: P3001705

DRAWING TITLE: Sections as Proposed

SCALE: As indicated @ A1

DATE FIRST ISSUED: 01/03/22

DRAWING No: 1705-BDP-18-ZZ-SE-A-00002-

REVISION: P03