




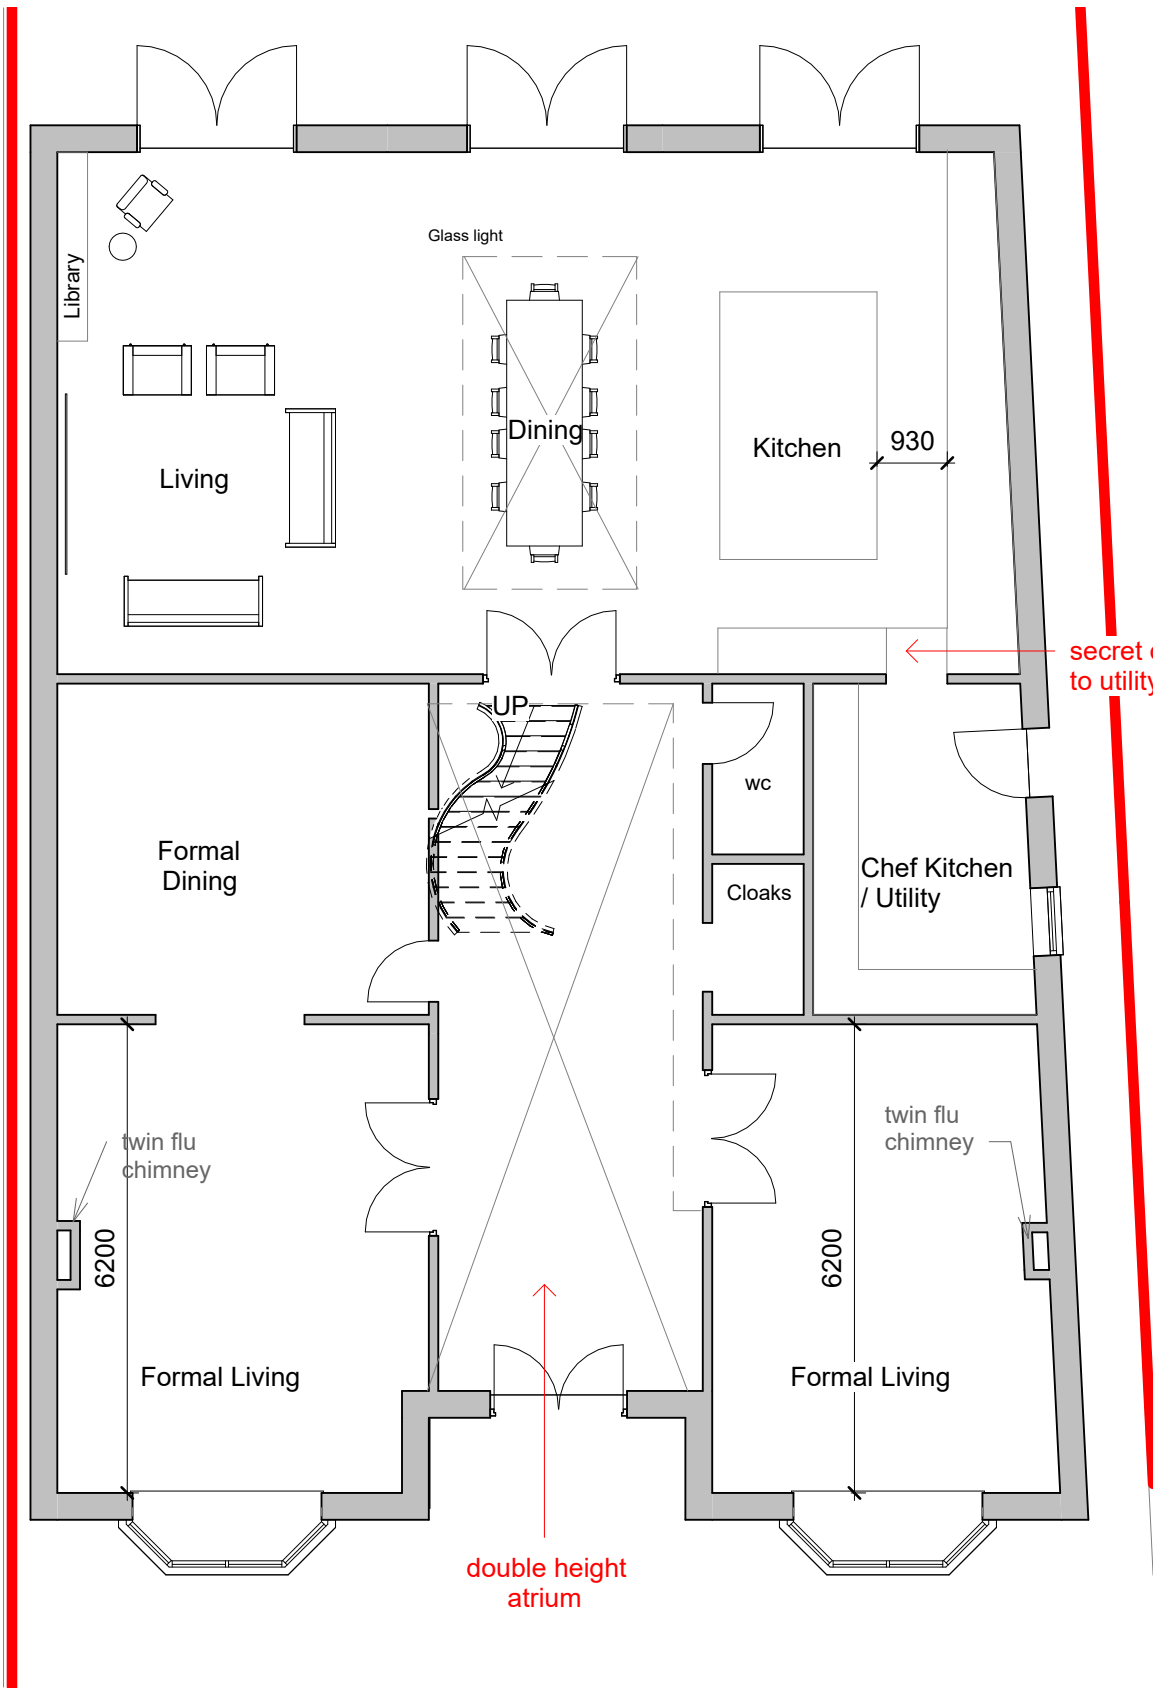

Proposed Ground Floor
1 : 100

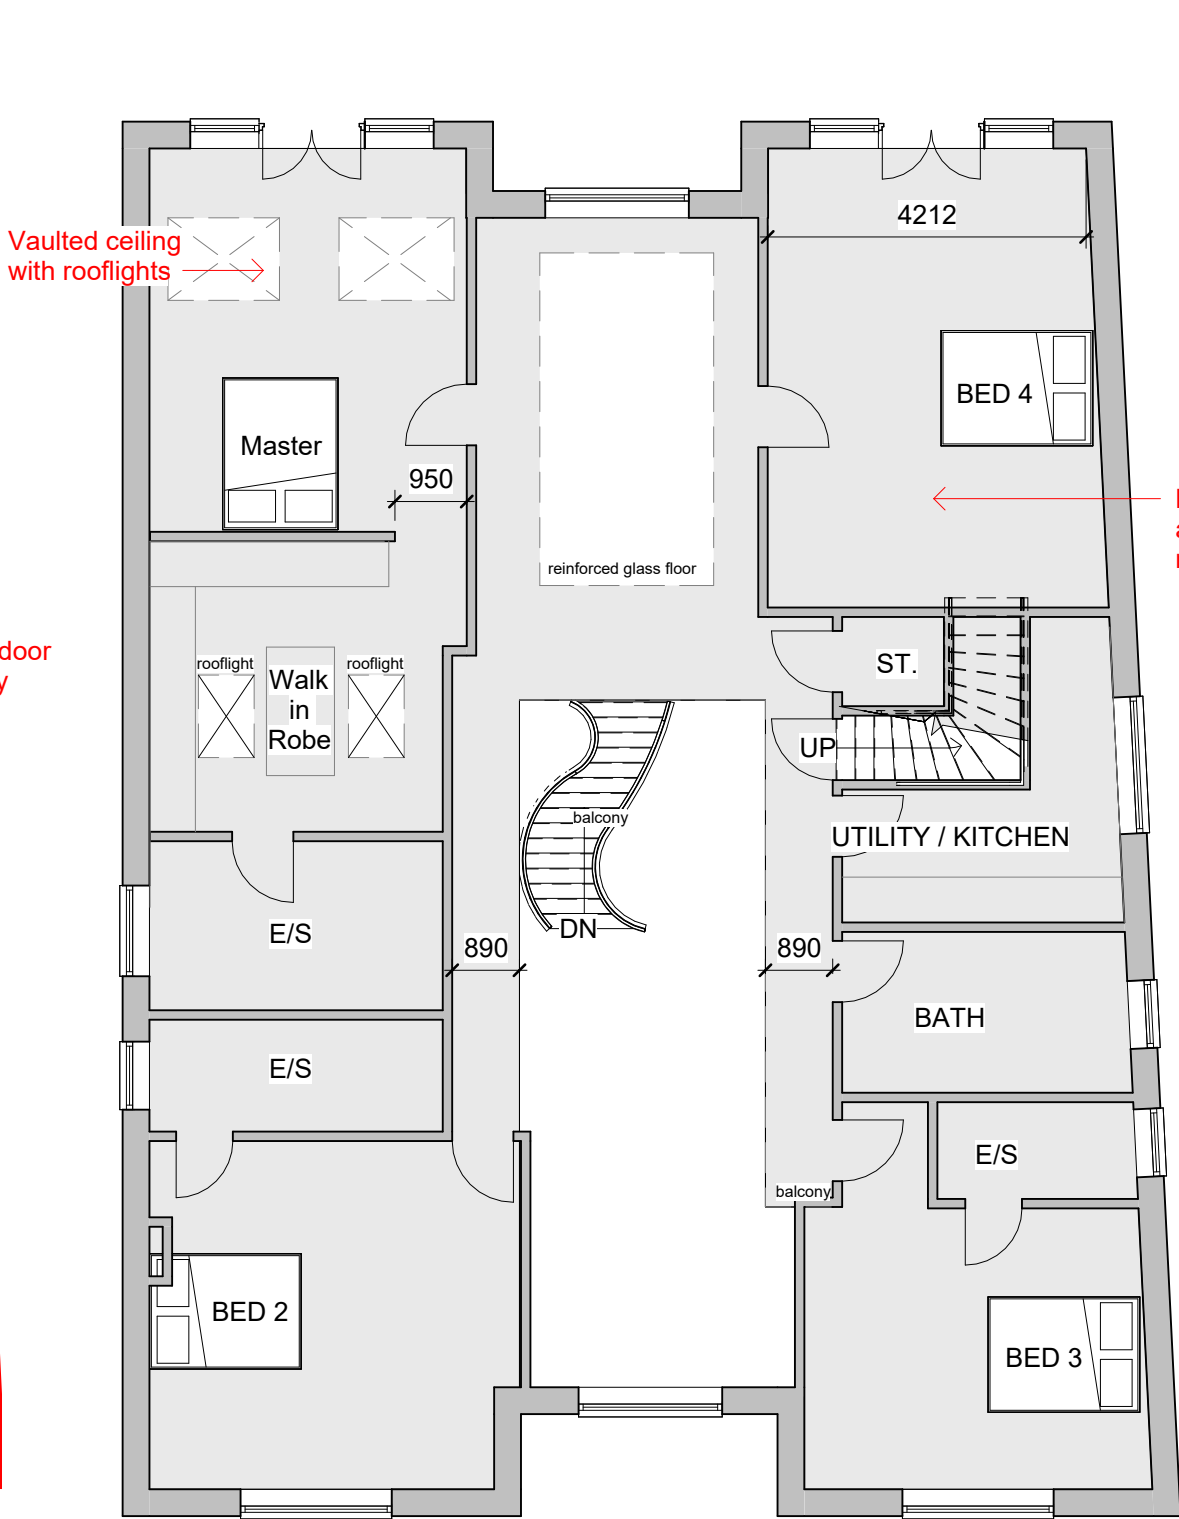

Proposed First Floor
1 : 100

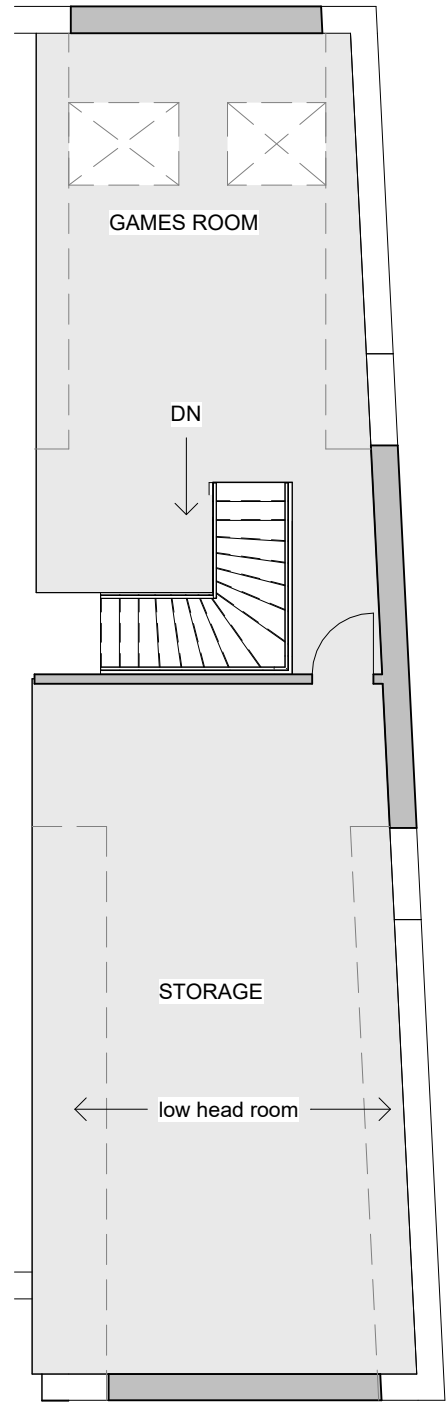

Proposed Second Floor
1 : 100



THE YORKSHIRE ARCHITECT

E: theyorkshirearchitect@gmail.com
T: +44 7466 296416

W: www.theyorkshirearchitect.com

REVISIONS

CODE	STATUS	SUITABILITY DESCRIPTION	PURPOSE OF ISSUE
	PL	PLANNING	PLANNING

PROJECT

Land adjacent to 7 Quarryfields

SHEET

Proposed Plans

CLIENT

Mr & Mrs Hamza

Date
2-.04.2026

Project number
047

Scale (@ A3)
1 : 100

Drawn by
NT

DRWAING NUMBER
047-P02

REV