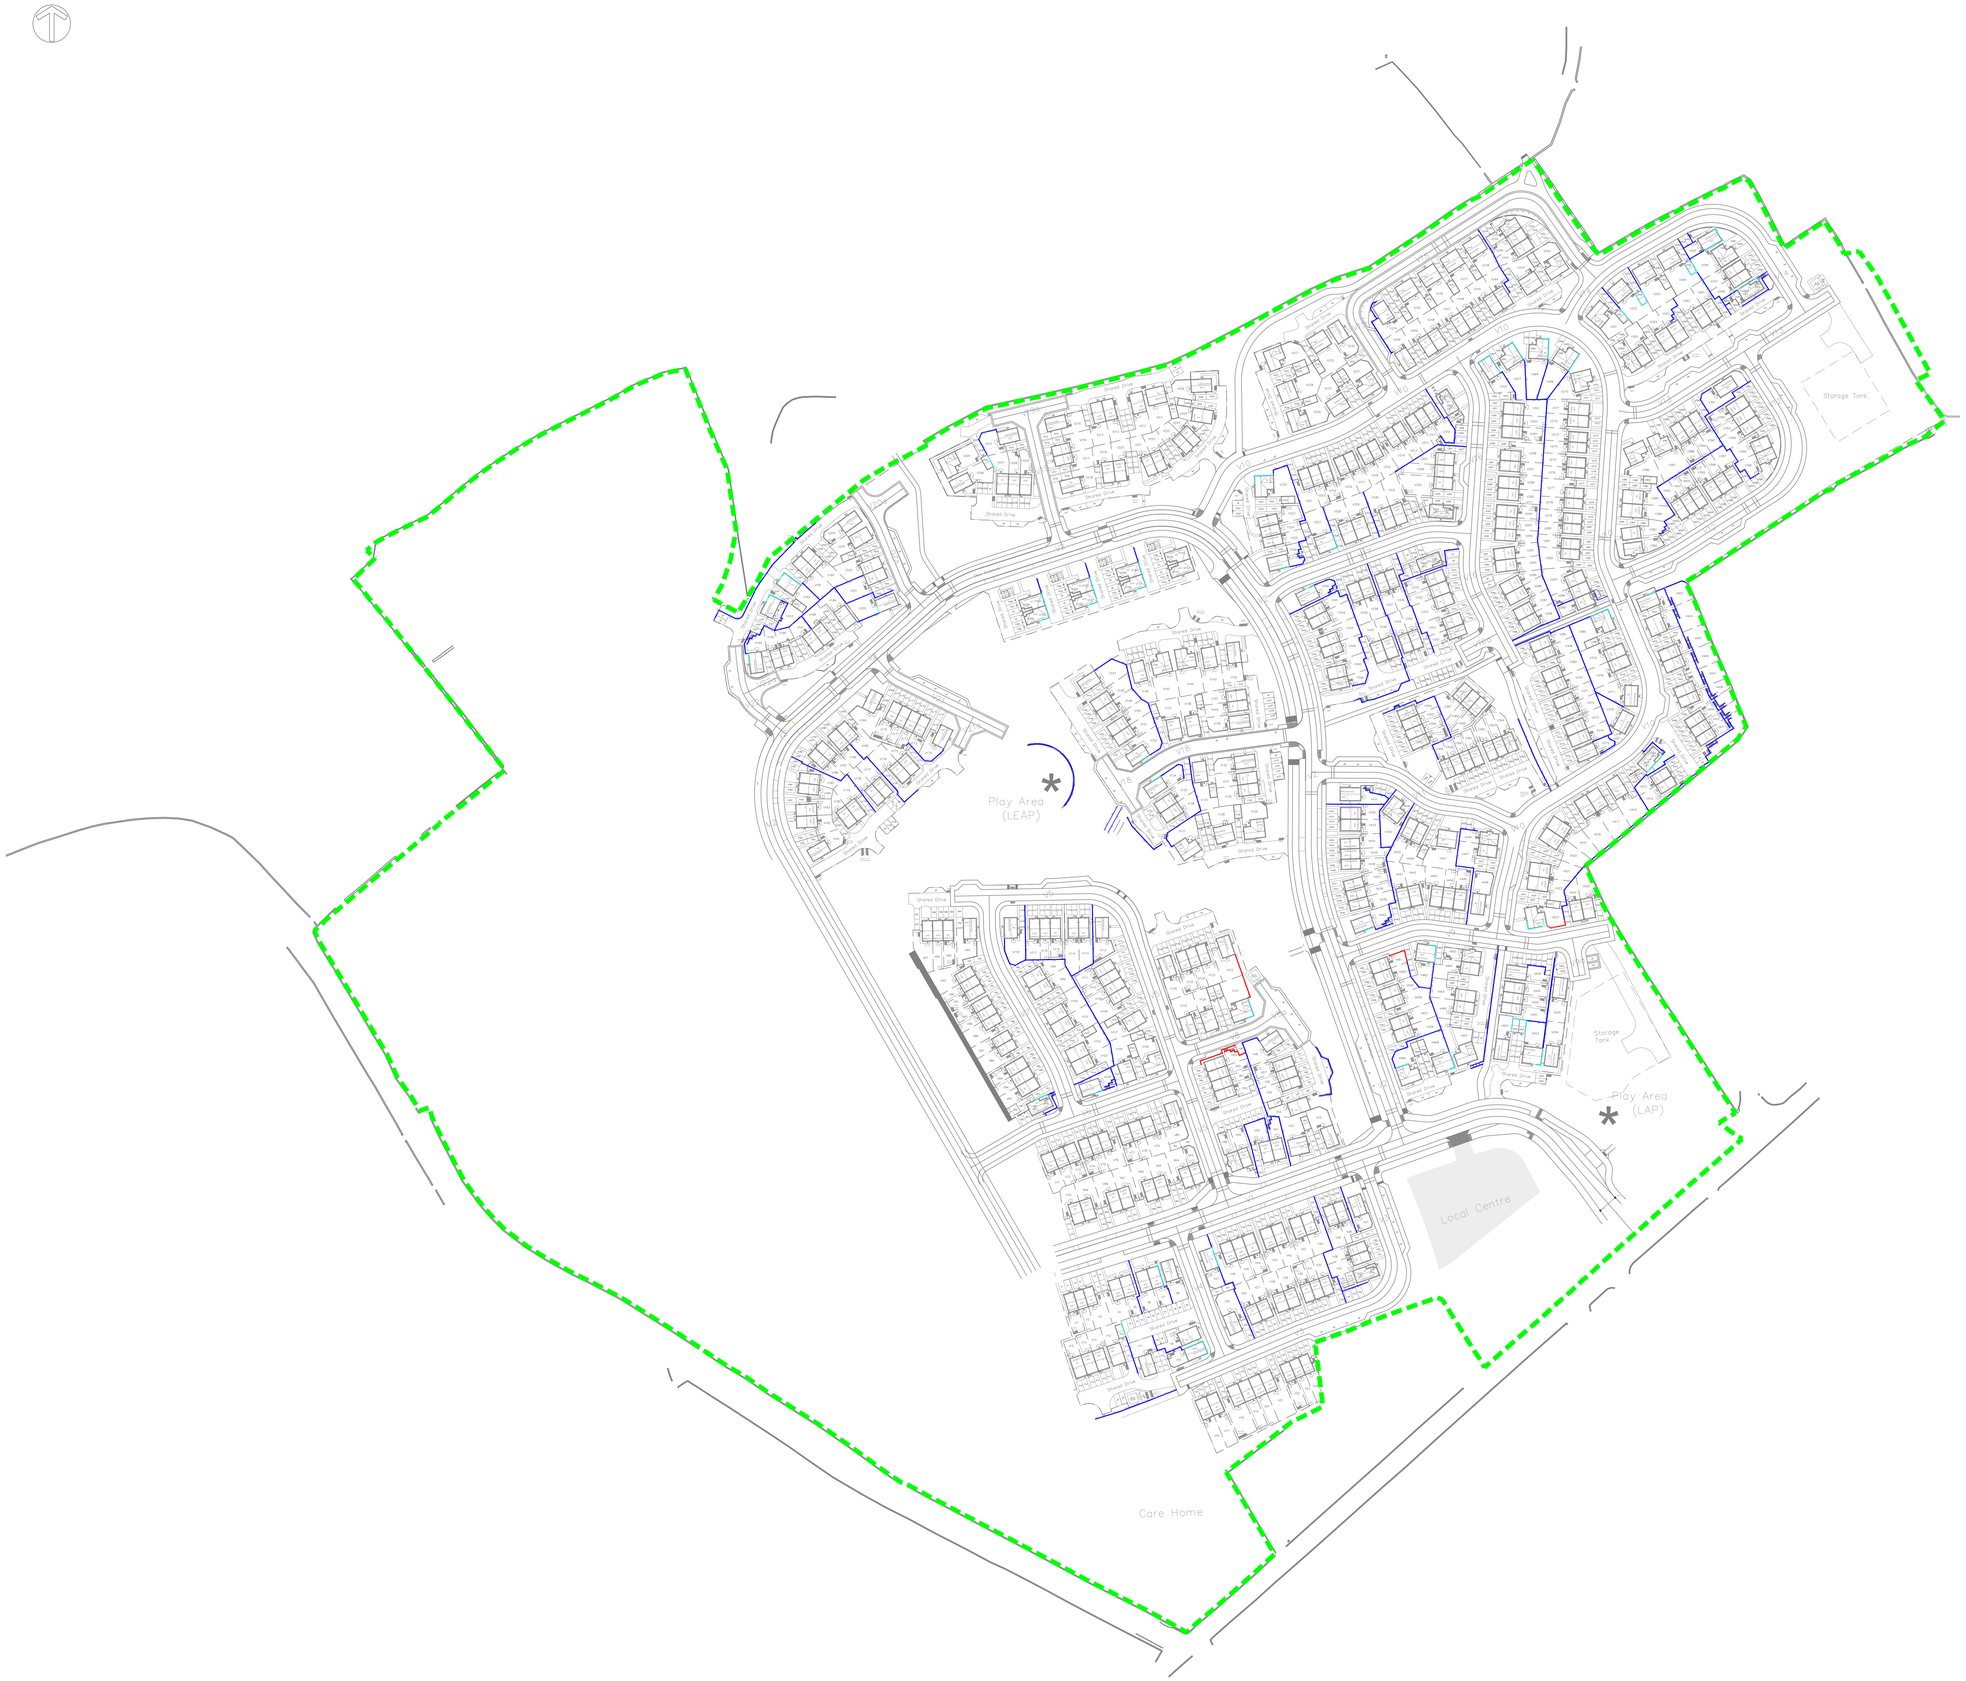

Do Not Scale

Drawing Notes

Drawing & schedule based on the following information:

Architect's drawing/model:	**AMA AMA-22224-SK060_Proposed Site Access - BMF 5278_For Information_P10_1**
Received:	**30.06.2025**
Topographic Survey:	**4144 Vistry - Blackmoorfoot Road**
Revision:	**Levels**
Received:	**03.03.25**

Residual Hazards

Health, Safety & Environmental Notes

Key

- Site Boundary
- Retainment not falling within limits of 3.66m from highway and 1.37m high. Therefore is not defined as a highway structure, in accordance with clauses 2.1 (a) and 2.1 (b) of the kirklees council HDG - Highway Structures Procedures (November 2021).
- Retaining Wall (Exceeding 1.37m high and within 3.66m to highway
- Underbuild

Date	Description	By	Chk	Rev
09.07.26	Updated to client comments	CS	AT	P2
07.07.26	Initial Issue	CS	AT	P1

ADEPT
CIVIL AND STRUCTURAL CONSULTING ENGINEERS
Web www.adeptcsce.com
Email inbox@adeptcsce.com
Tel 0113 239 4518
Office Address
1912 Mill, Sunny Bank Mills, Farsley, Leeds LS28 5UJ

Project
Blackmoorfoot, Huddersfield

Title
External Levels - Wall Plan

Client
Countryside Partnerships

Scale @ A1	Initial author	Initial checker	Approver	Initial Date
1:1000	CS	AT	RP	JUL 26

Status	Purpose	Adept Project Number
S2	Preliminary	08.24007

Project-Originator-Functional Breakdown-Spatial Breakdown-Form-Discipline-Number	Rev.
08.24007-ACE-00-ZZ-D-C-3218	P2