


BUILDING WORK COMPLETED AND DRAIN
LOCATED NEW DRAIN CONNECTION
= LATEST BAR DESIGN

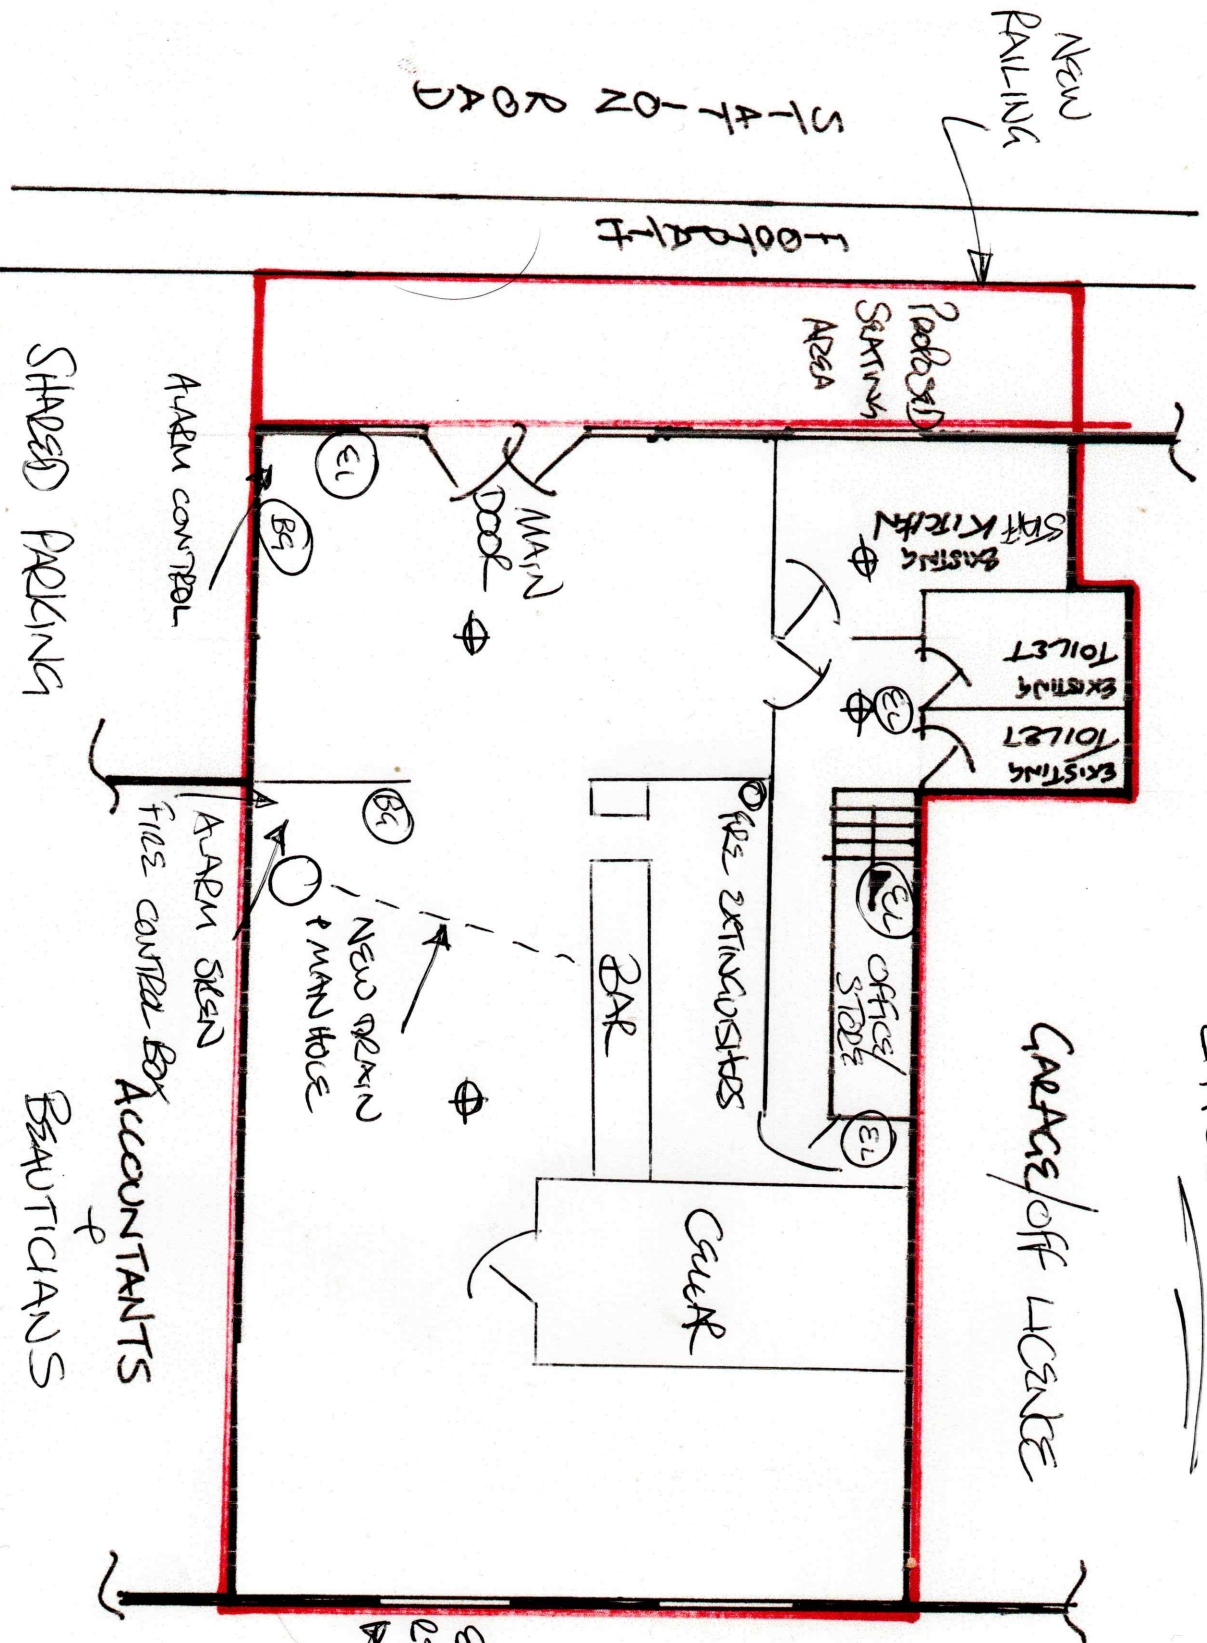

Φ = SMOKE DETECTOR
 (EL) = EMERGENCY LIGHT
 (B4) = BREAK GLASS

Scale 1:100