








NOTES

This drawing has been prepared specifically for the purpose of obtaining Planning and or Building Regulations Approval. Its suitability for other purposes without additional supplementary details and specifications cannot be guaranteed.

All dimensions are to be checked on site, any discrepancies are to be reported to the designer before work commences. Use only figured dimensions.

All structural components shown are indicative only. Details / calculations of structural members are to be provided by the Structural Engineer.

This drawing is not to be copied or divulged to a third party without written permission.

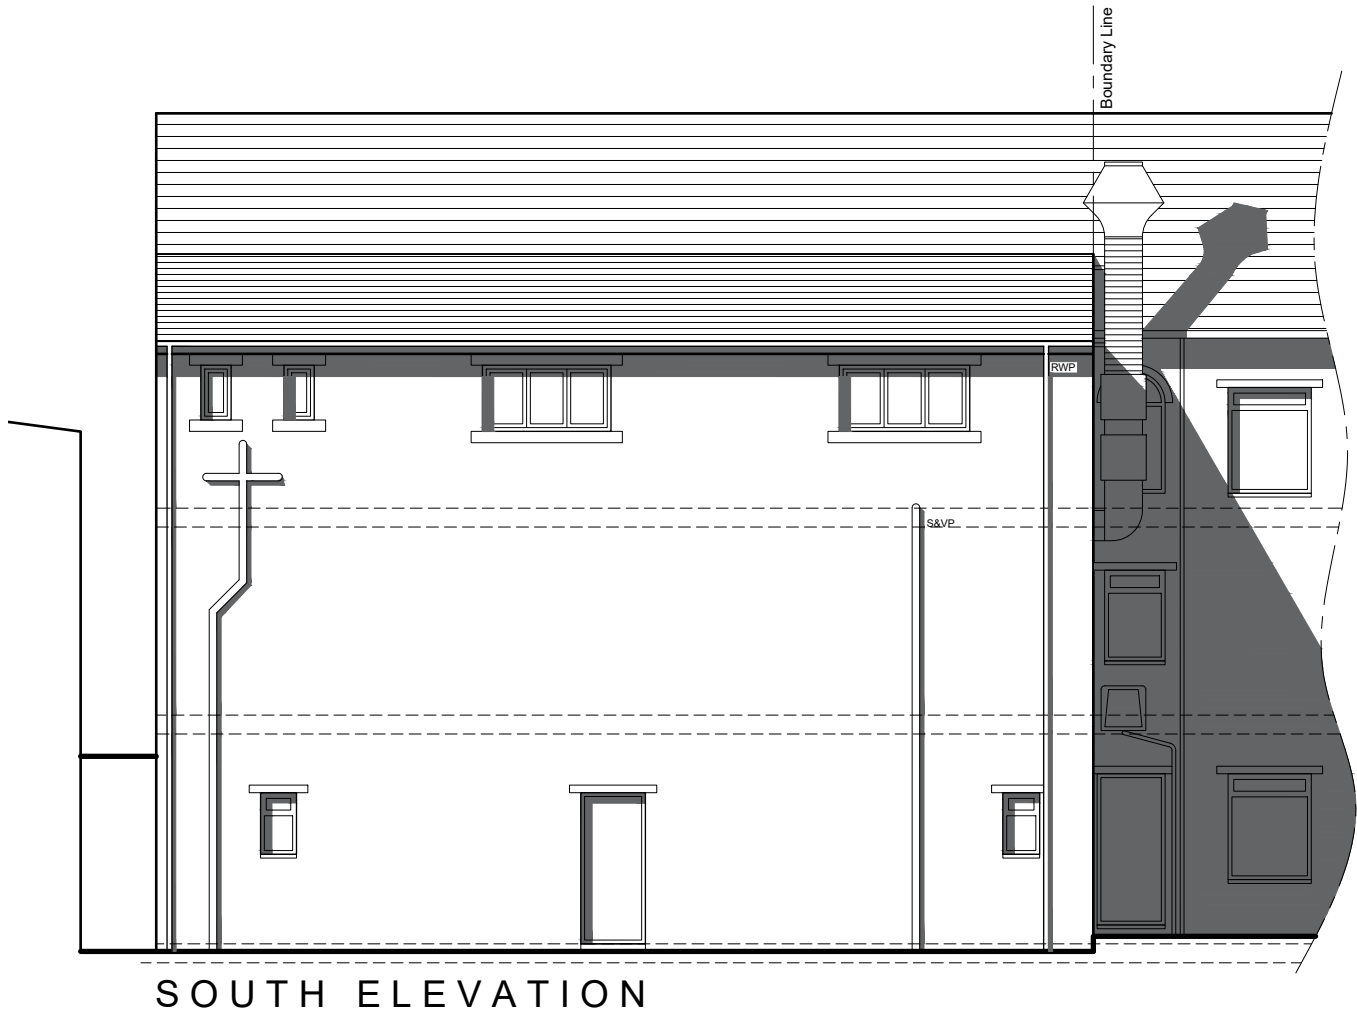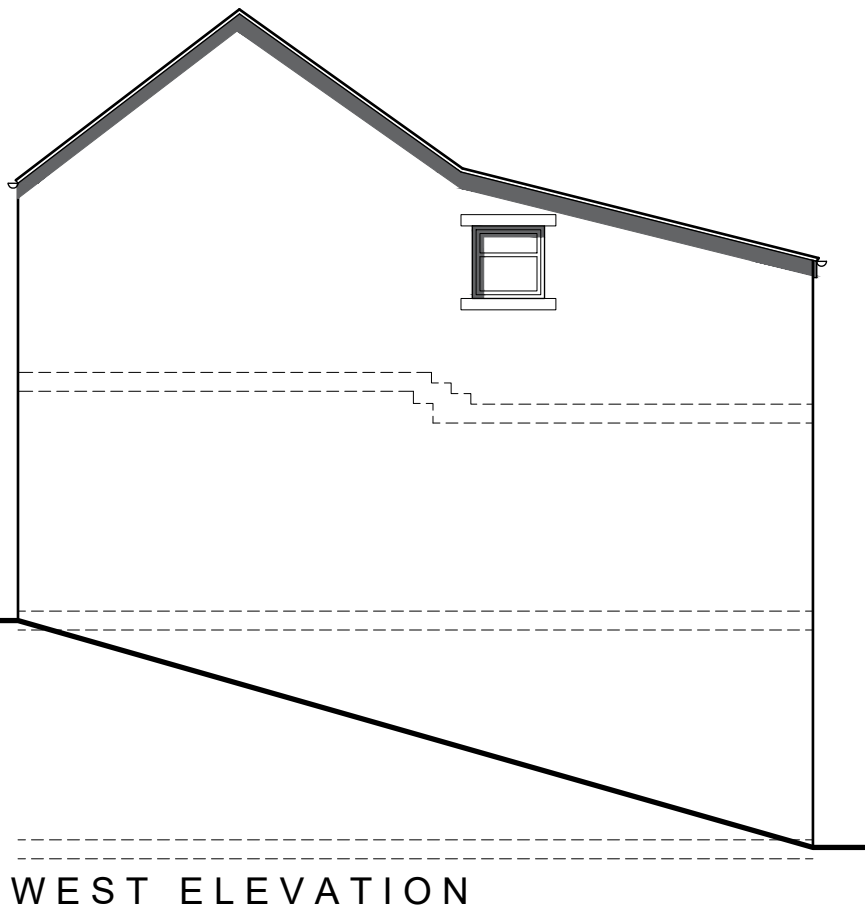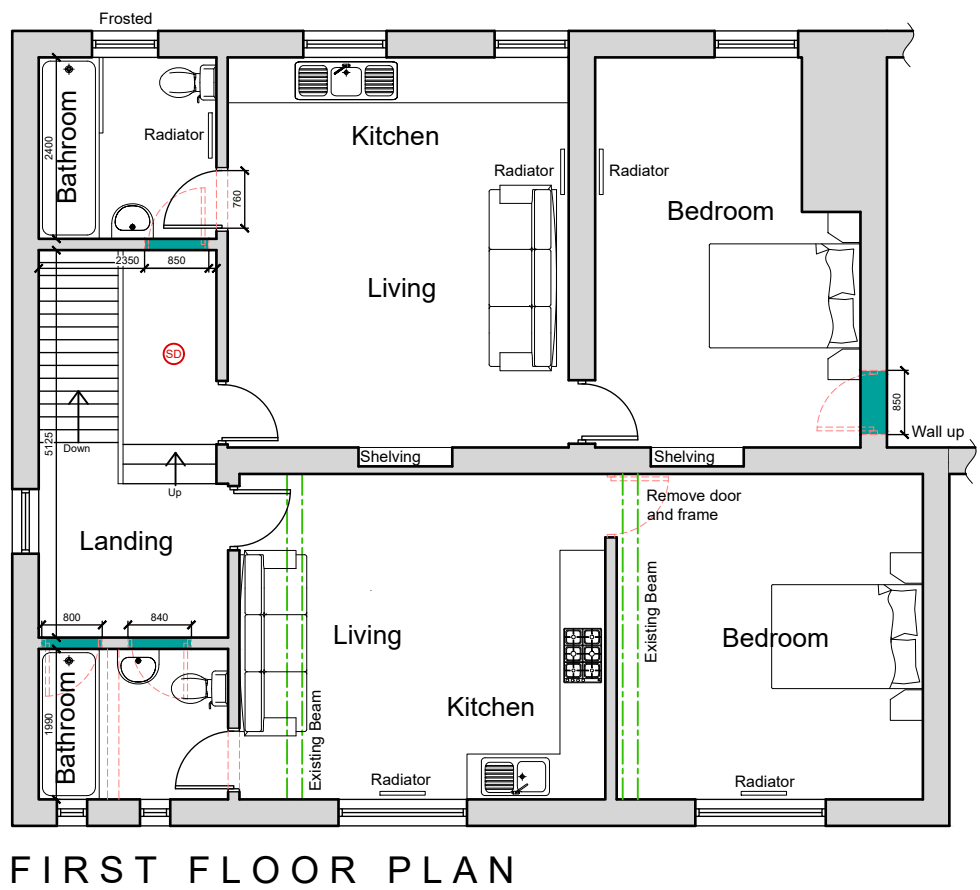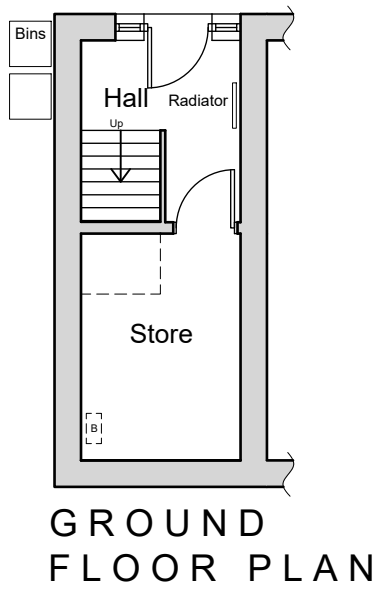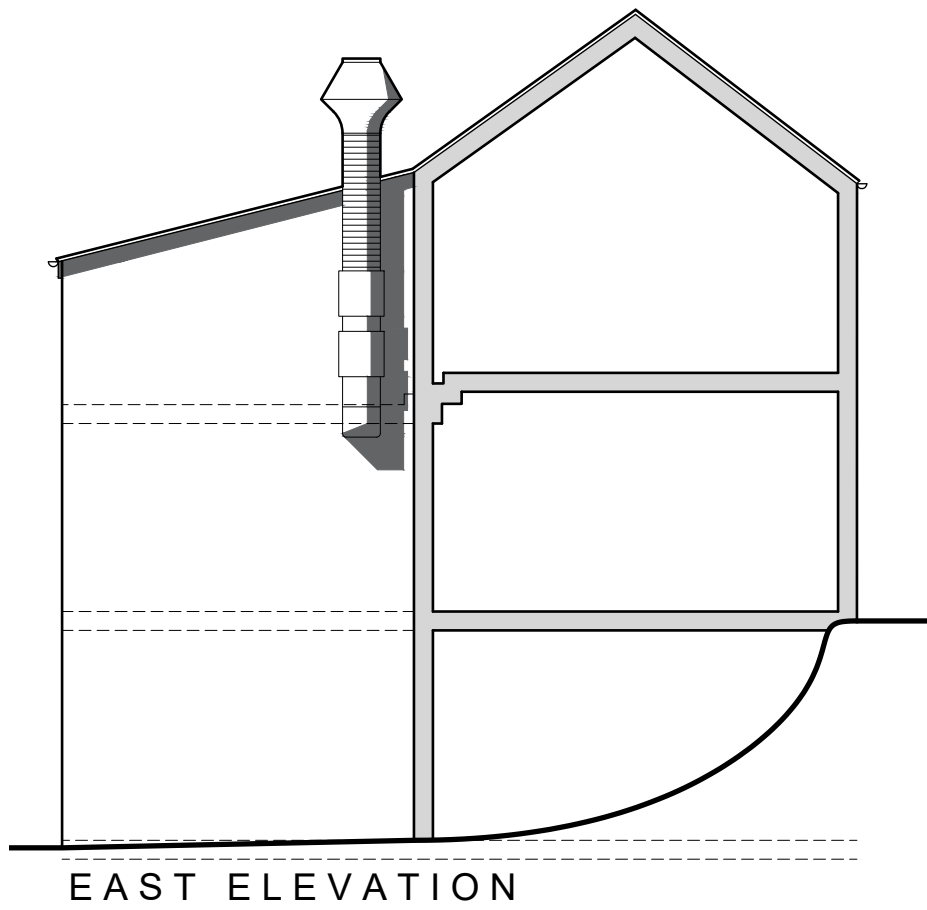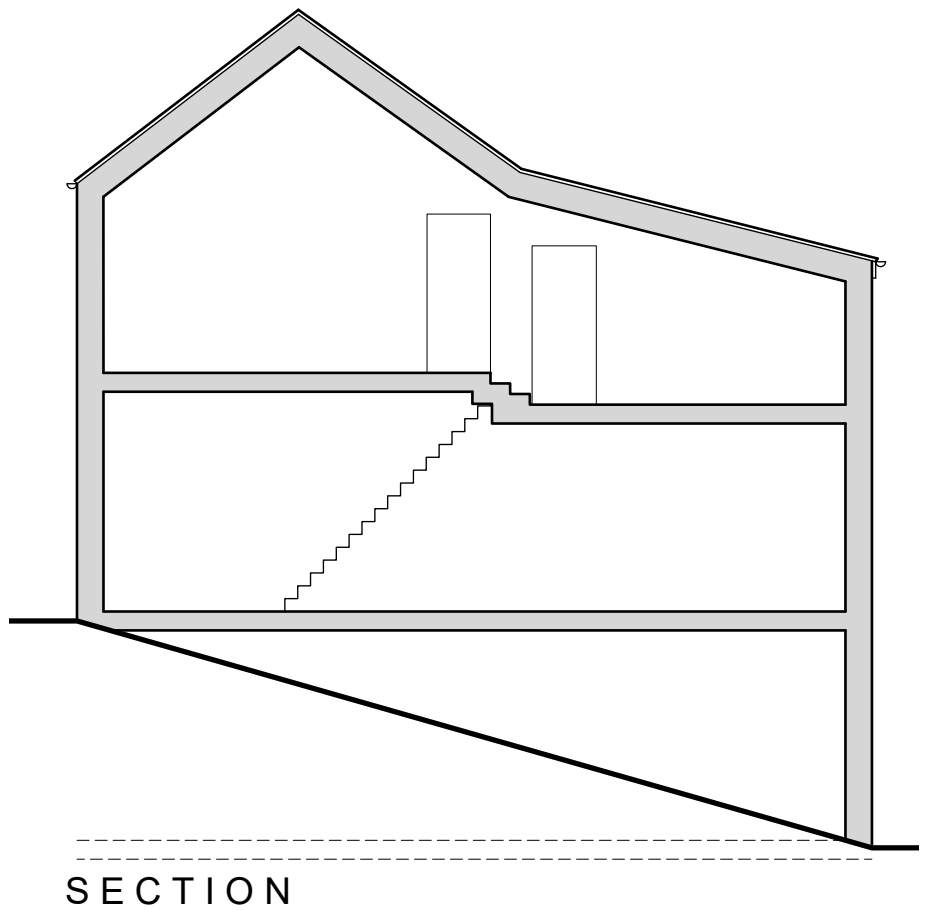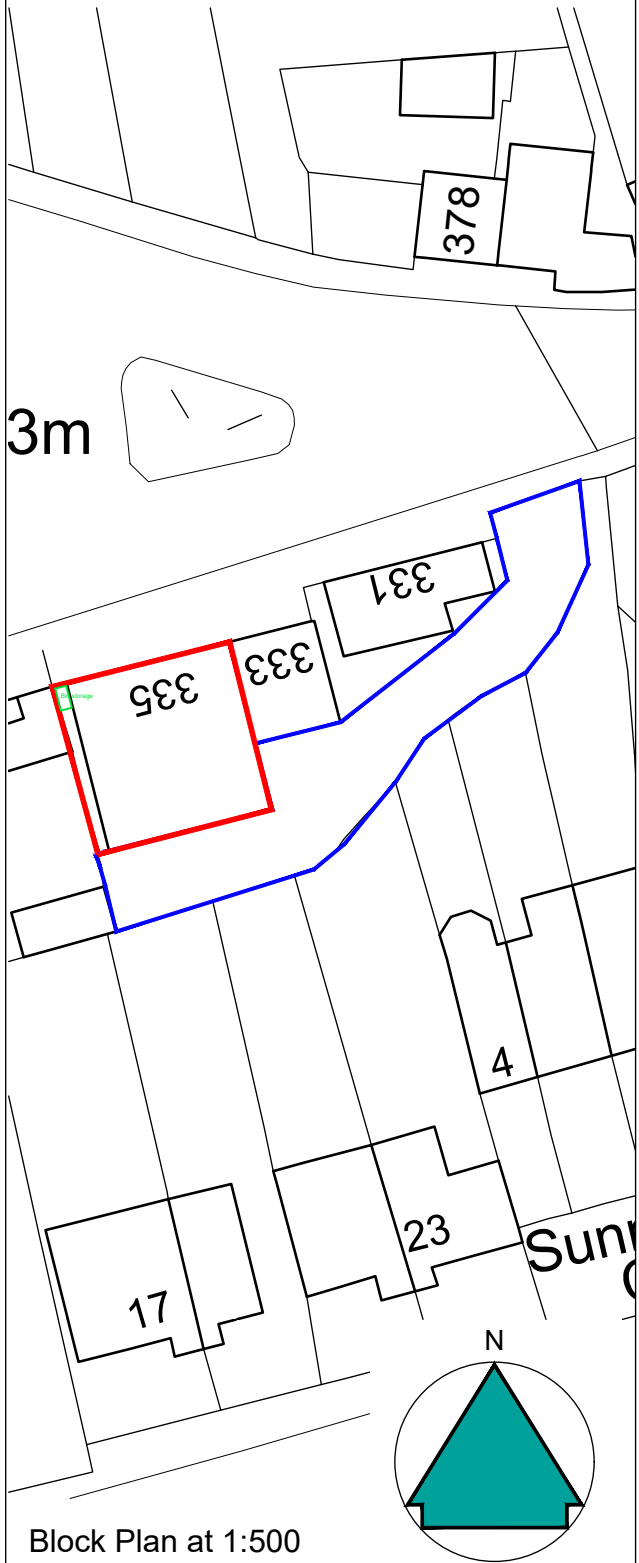

Heneghan ARCHITECTURE
enquiries@heneghanarchitecture.com
www.heneghanarchitecture.com

Revisions
P01 Preliminary Issue 13.08.25

Project:
Extensions And Alterations
at 335B Wakefield Road
Denby Dale
HD8 8RT
for Hamid Zadeh
Existing Plans, Elevations and Location Plan

Purpose of issue: PLANNING

Drawn CD & CA
Date July 2025
Scales 1:100 @ A2
Drawing No. 2577 - 0101 - P01

Key:	
	Existing Beams
	Proposed beams
	Removed Structure
	Existing Walls
	Proposed Walls

1:100
0 2 4 6 8 10
m