

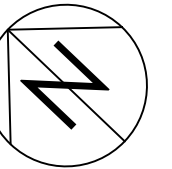



FLOOR PLAN

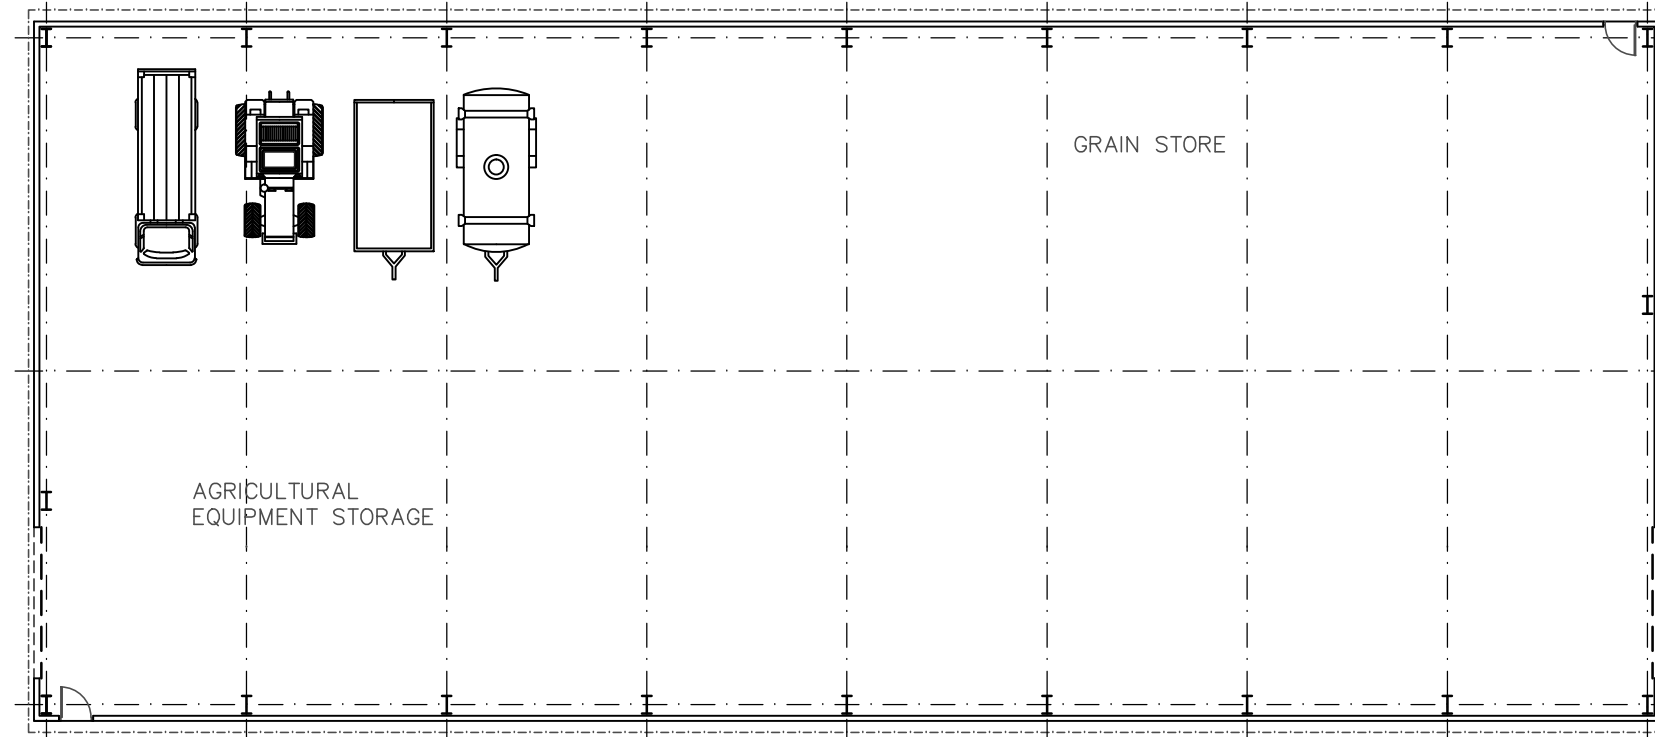

PROFIED METAL ROOF
CLADDING WITH ROOFLIGHTS


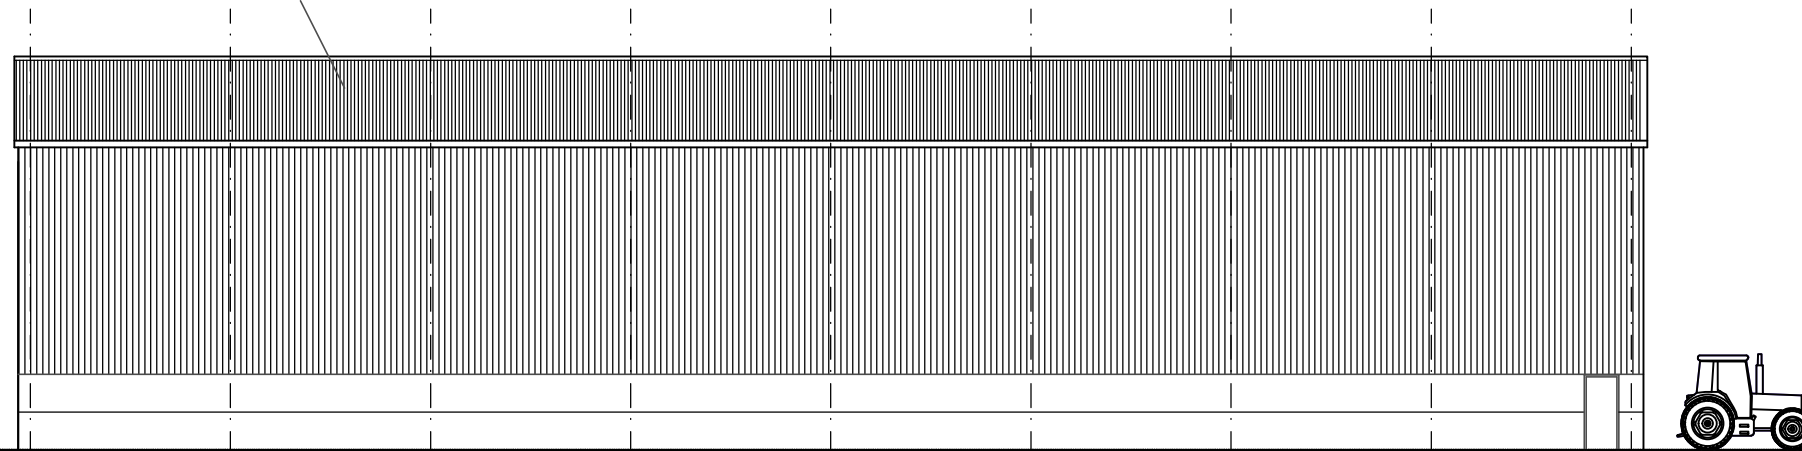


PROFIED METAL WALL
CLADDING

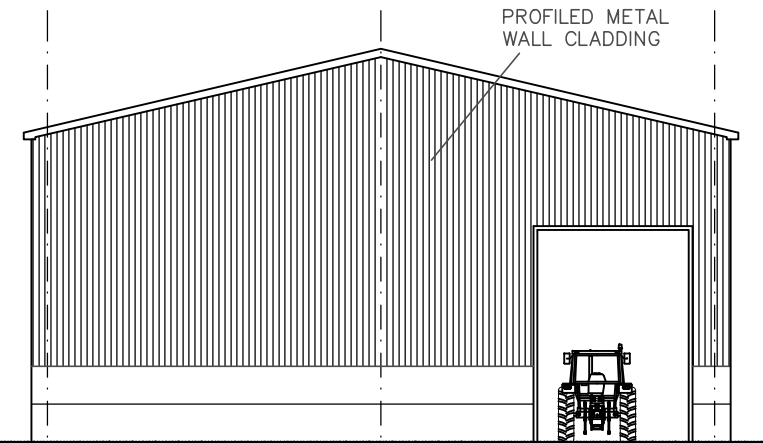

NORTH-EAST ELEVATION

NORTH-WEST ELEVATION

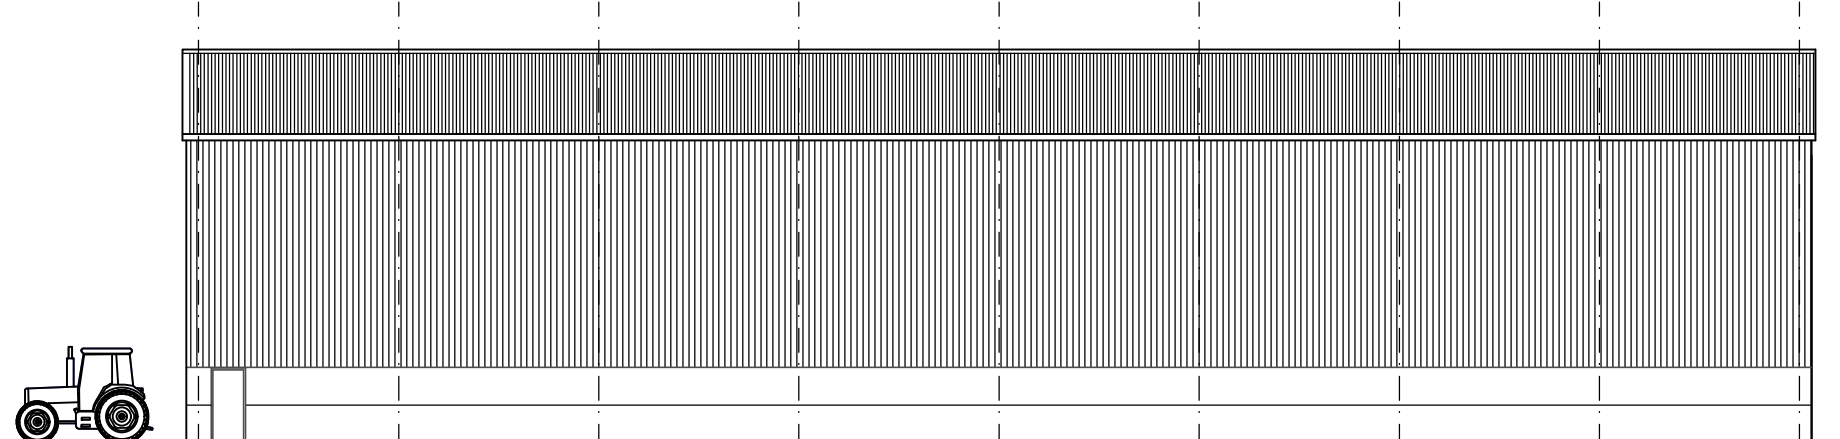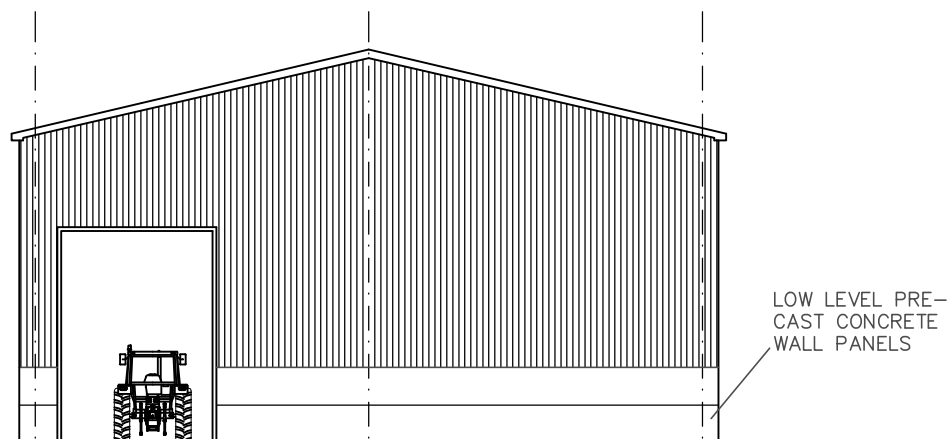

SOUTH-EAST ELEVATION

SOUTH-WEST ELEVATION