
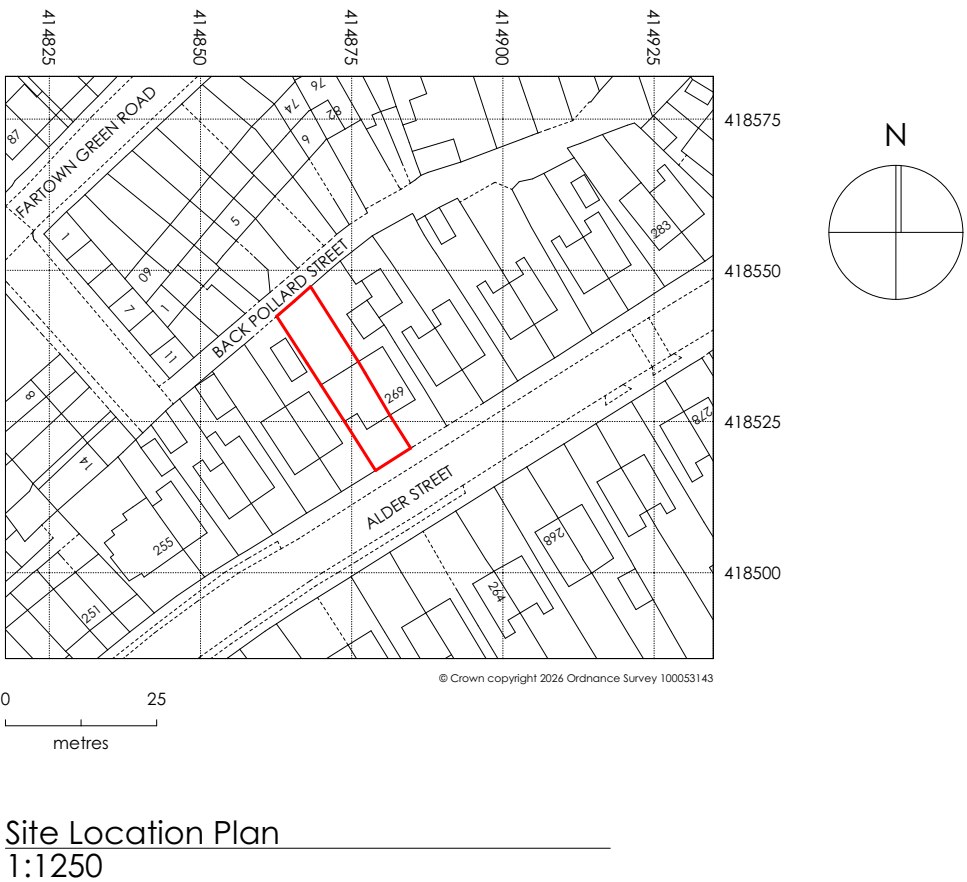
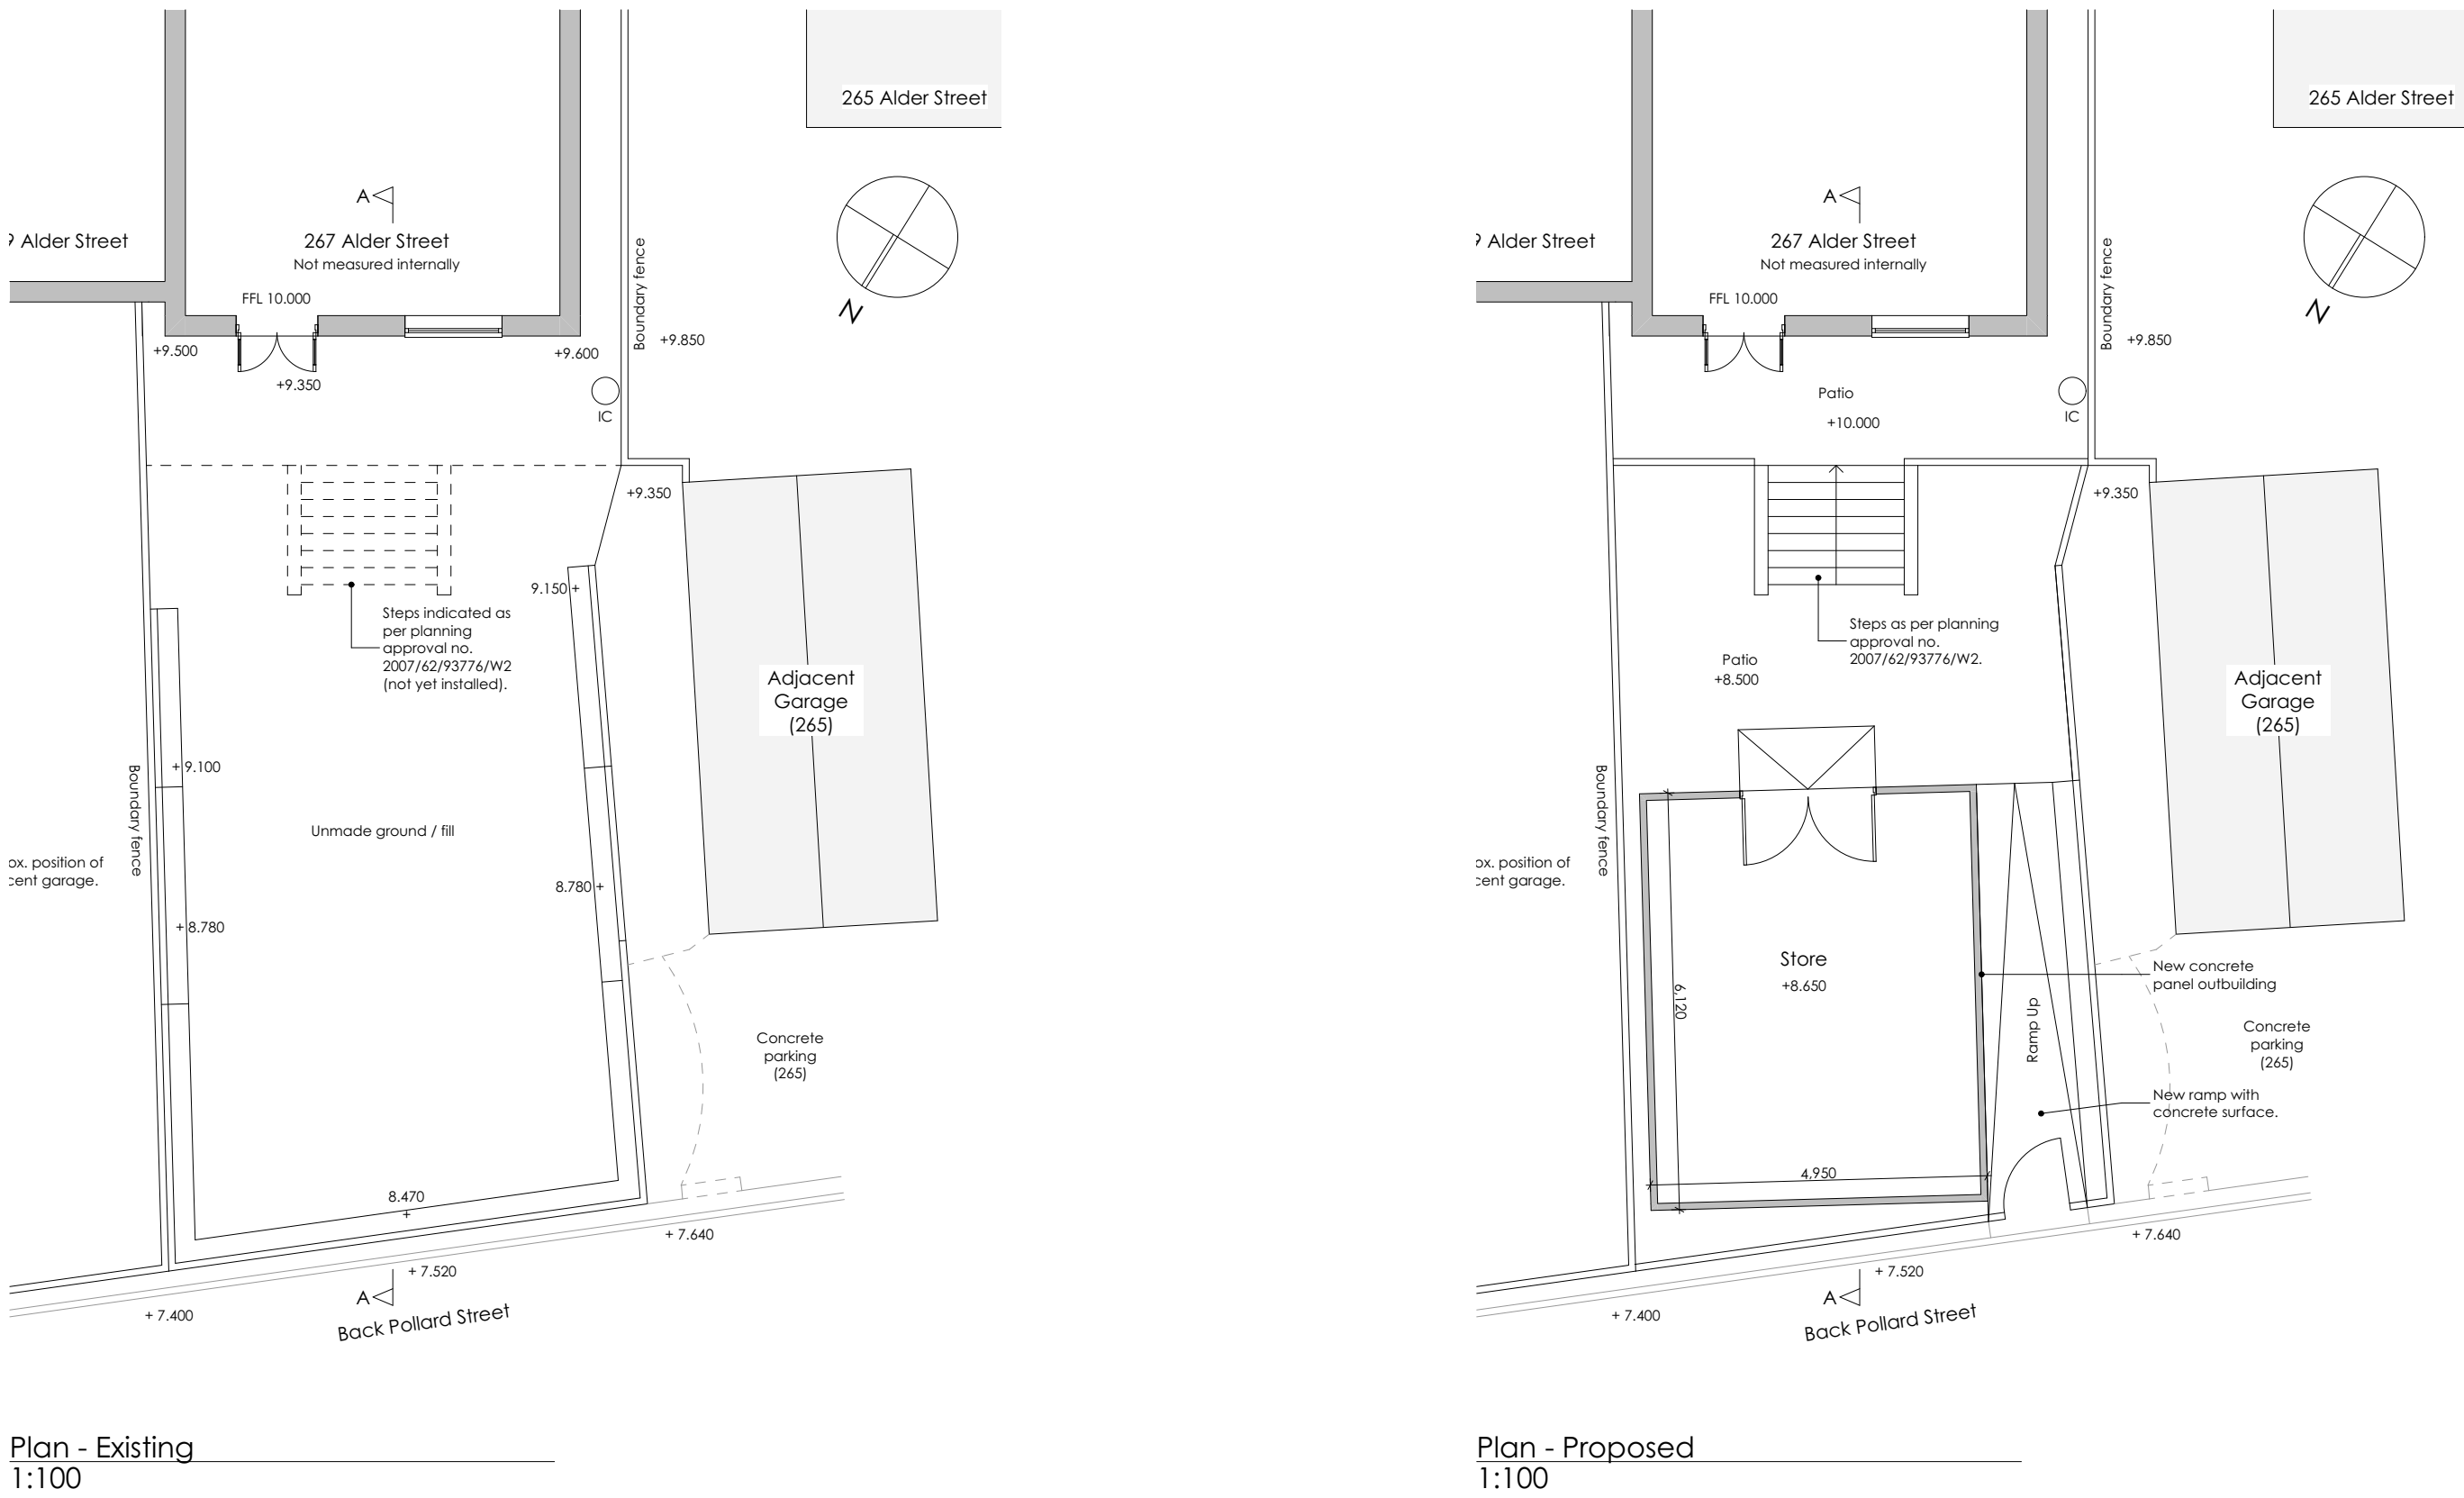
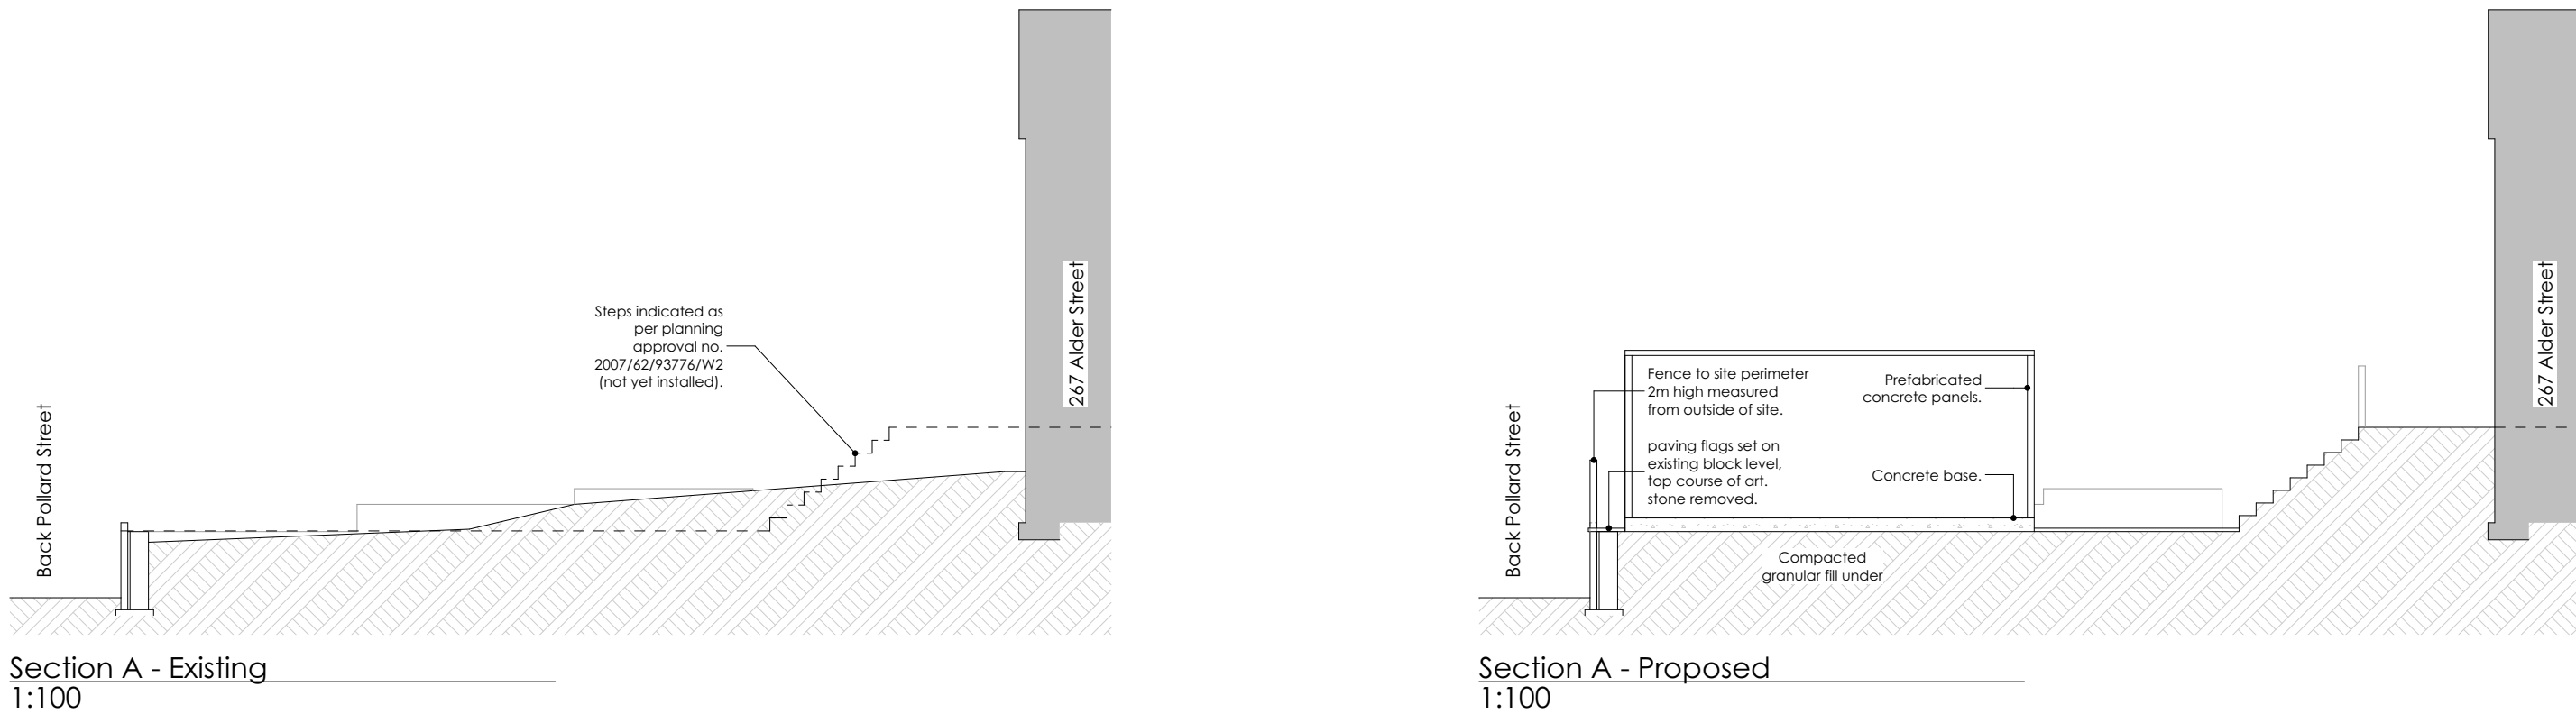


General Notes

THIS DRAWING HAS BEEN PREPARED FROM HAND MEASURED SURVEY INFORMATION AND IS FOR INFORMATION PURPOSES ONLY. DO NOT SCALE FROM DRAWING. USE FIGURED DIMENSIONS ONLY. ALL DIMENSIONS MUST BE CHECKED AND VERIFIED ON SITE PRIOR TO COMMENCEMENT OF WORK AND DESIGNER TO BE NOTIFIED OF ANY DISCREPANCIES.

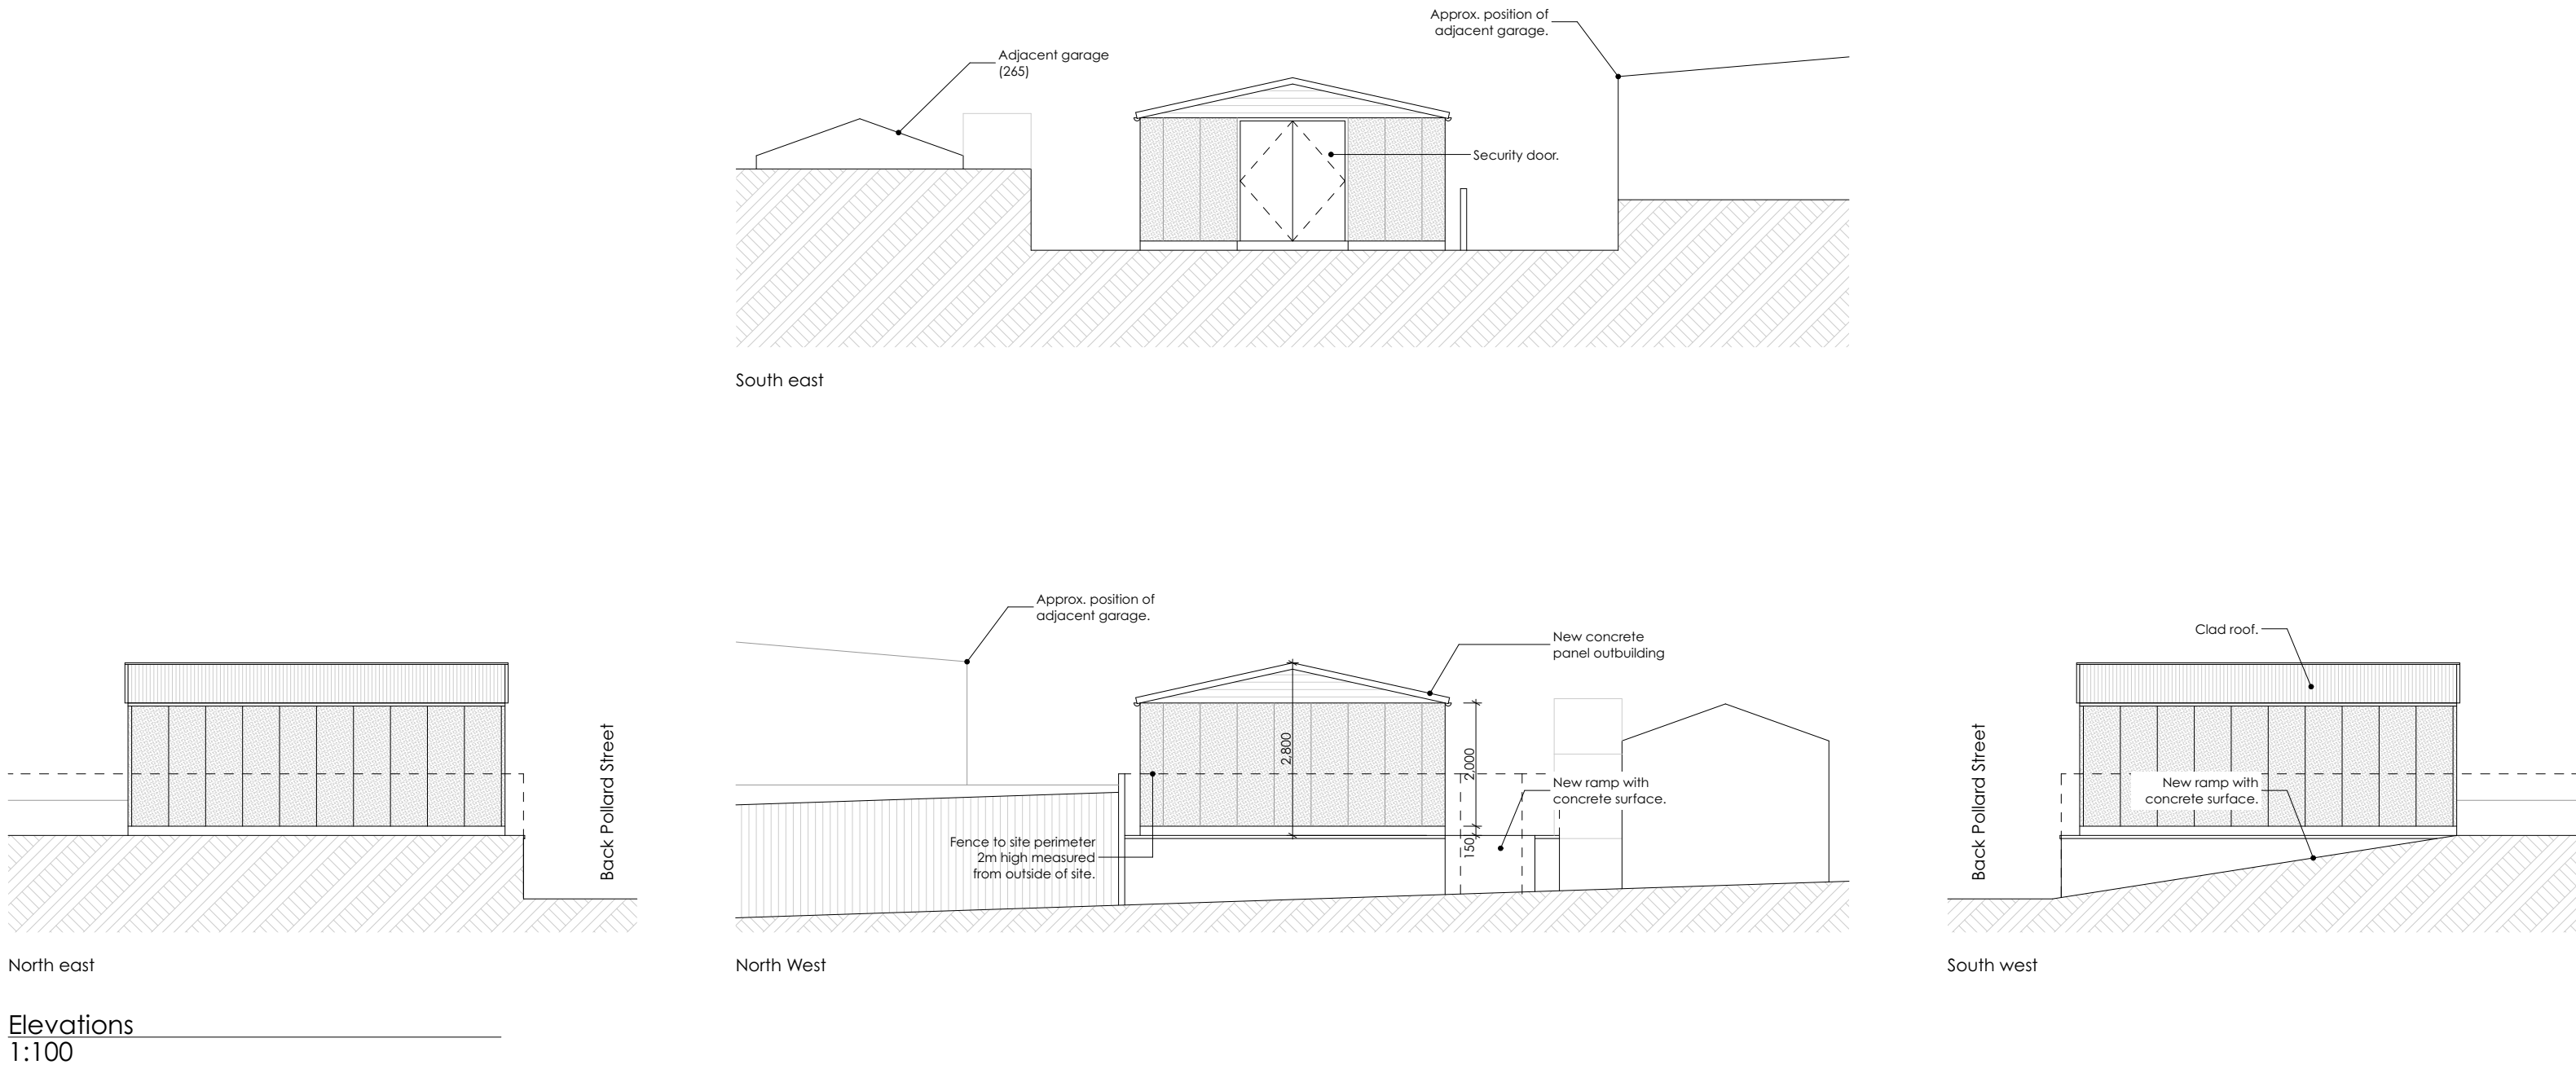

B	Planning Issue	AB		25/06/2026
A	Revisions	AB	Issued	24/06/2026

Client:
P Raymond

Project:
267 Alder Street,
Fartown,
Huddersfield.

Drawing:
Proposed storage building.

Drawing Status:

PLANNING

Date:	Scale @ A1:	Drawn by:
JUN 26	1:100/200/1250	AB
Project No:	Drawing No:	Revision:
310	(0-) 01	B