Copyright exist on the designs and information shown on this drawing. No part of this drawing can be reproduced without written confirmation of Heppenstalls. This drawing should only be used for the purpose was issued for and should not be used for construction unless it is marked for construction. Heppenstalls must be notified should any discrepancies be found.

Revision

A	2021-04-22	Red line.

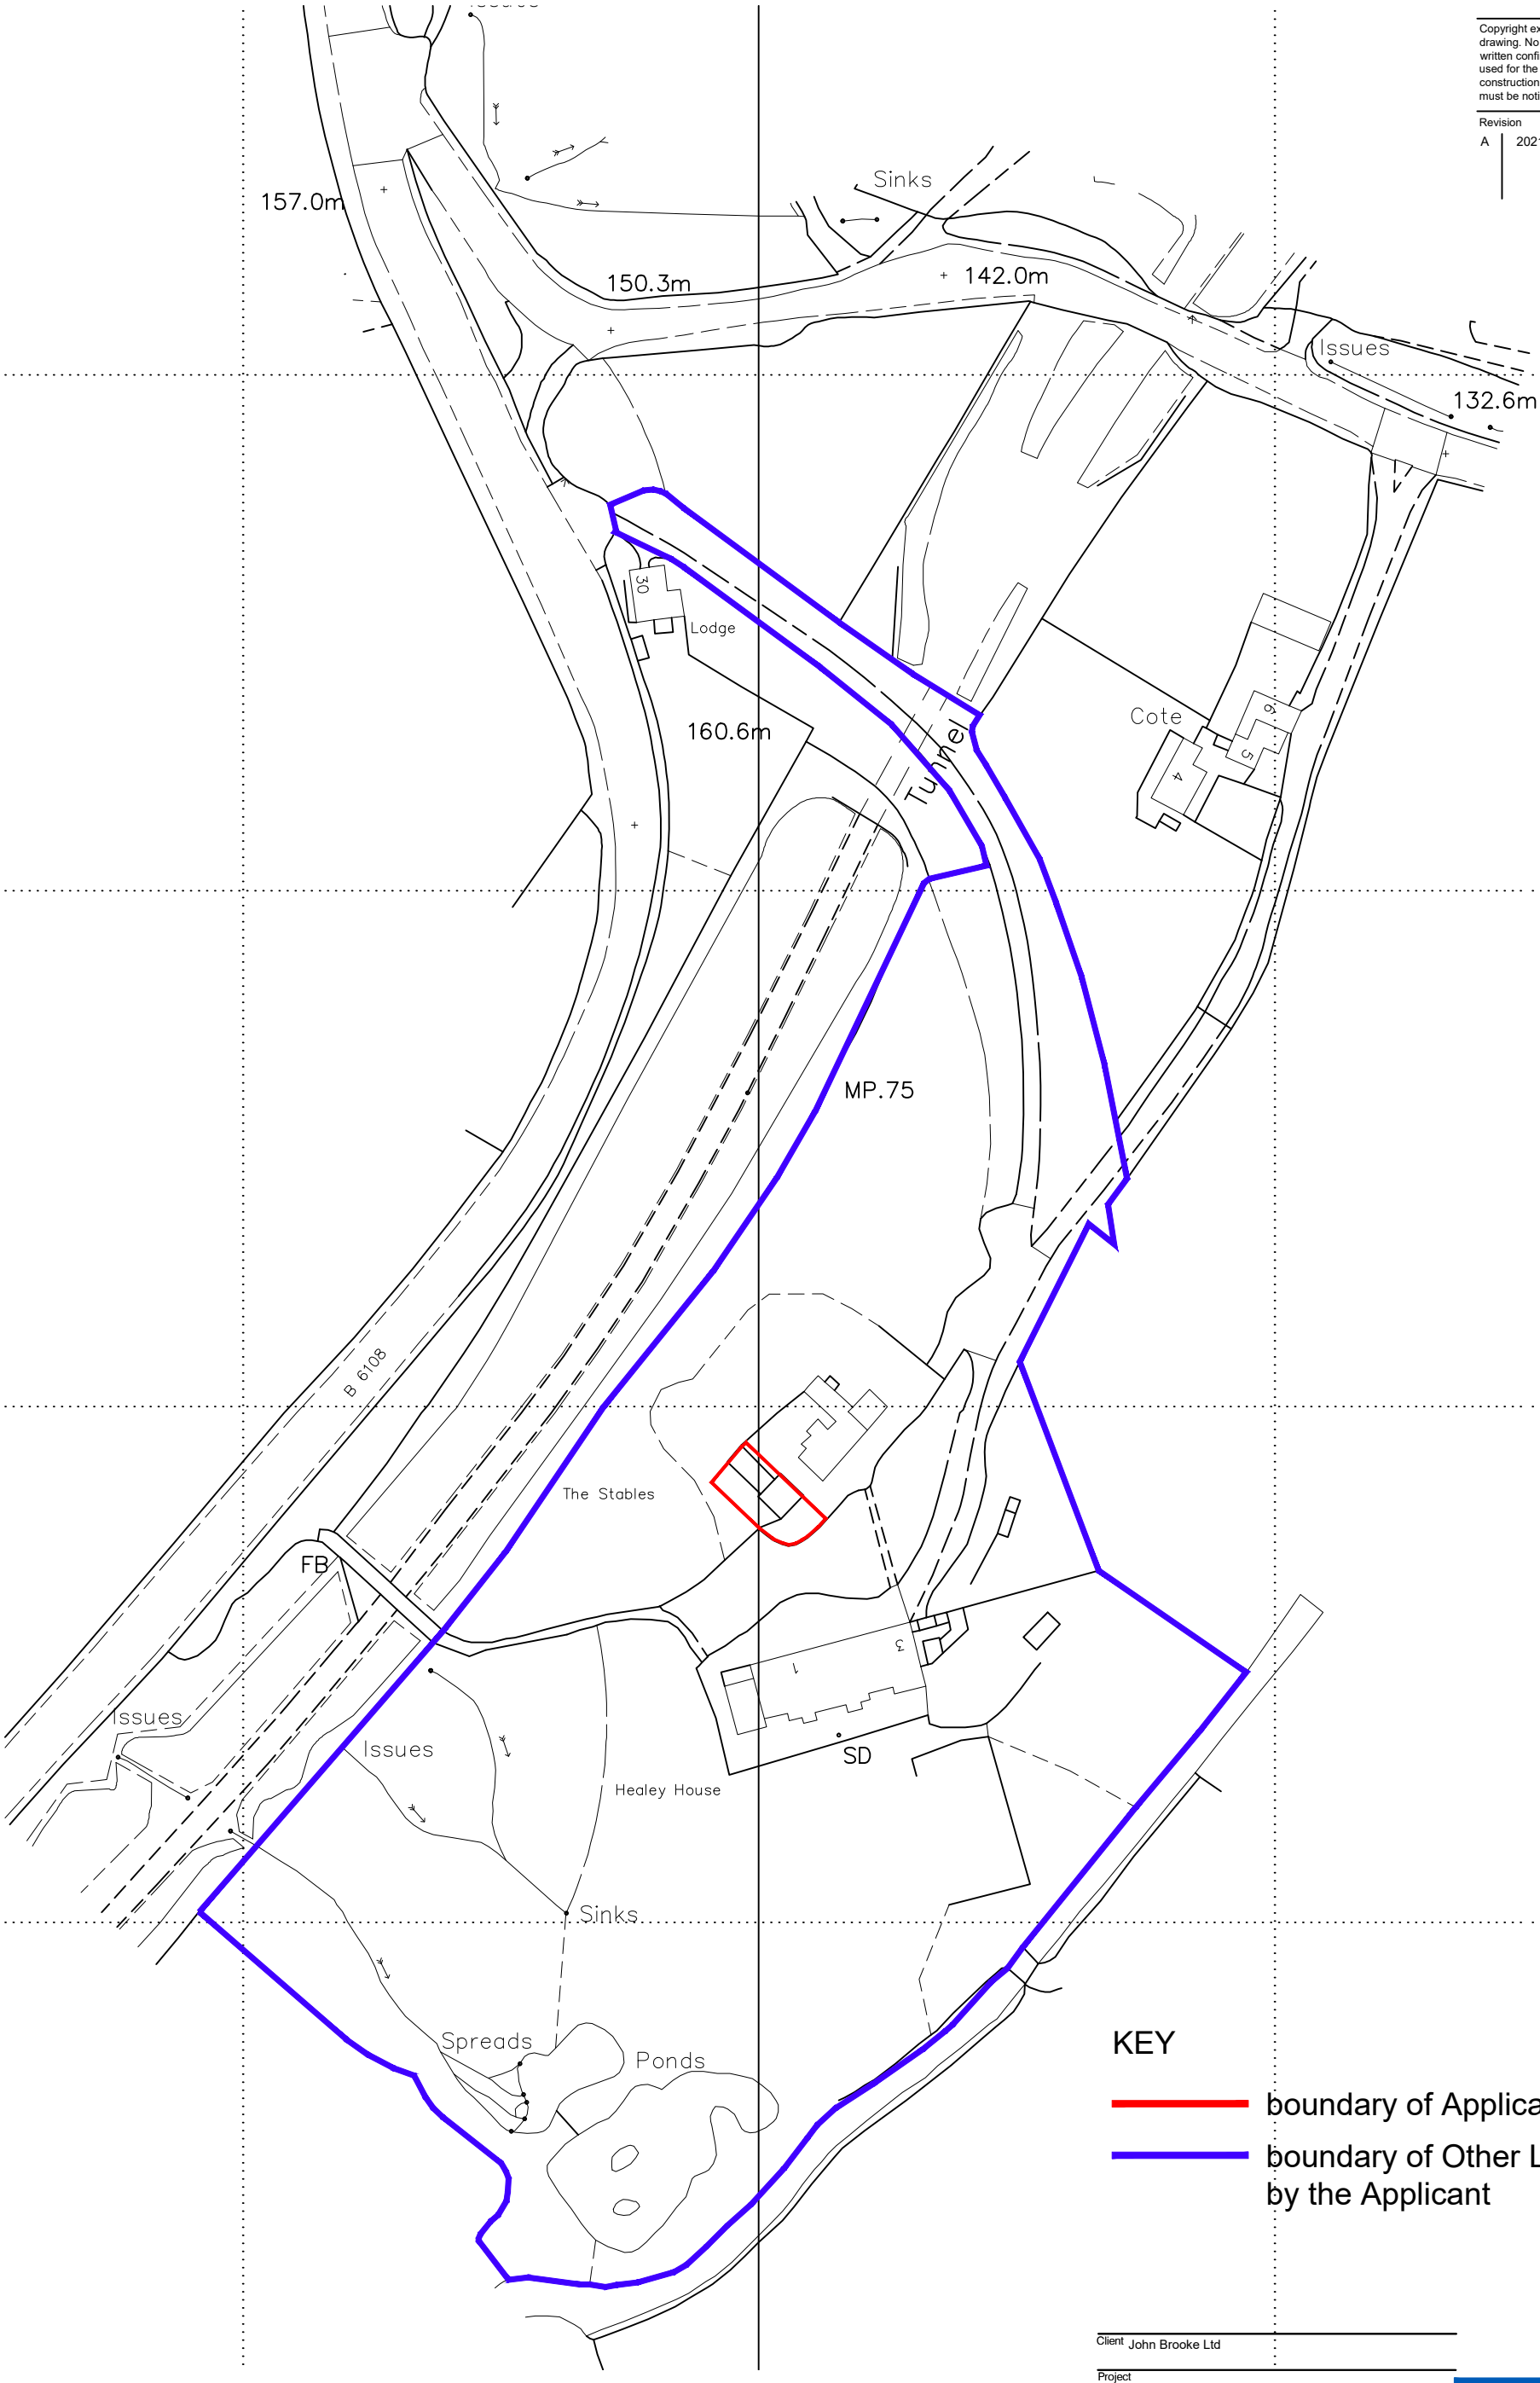

KEY

boundary of Application Site

boundary of Other Land owned by the Applicant

Location Plan 1:1250

50m 100m

The Coach House, Healey House, Netherton

Planning and Listed Building

Client John Brooke Ltd

Project
Healey House, Netherton. The Coach House.

Drawing
Location Plan

Number
4206-04-01a

Checked

Scale @ A3
1:1250

Date
06/2026

HEPPENSTALLS
Chartered Architects
Architecture
Surveying
Planning
Project Management
RIBA
Allisons Buildings, 135 Armitage Road Milnsbridge, Huddersfield, HD3 4JY tel 01484 658411
projects@heppenstalls.net www.heppenstalls.net