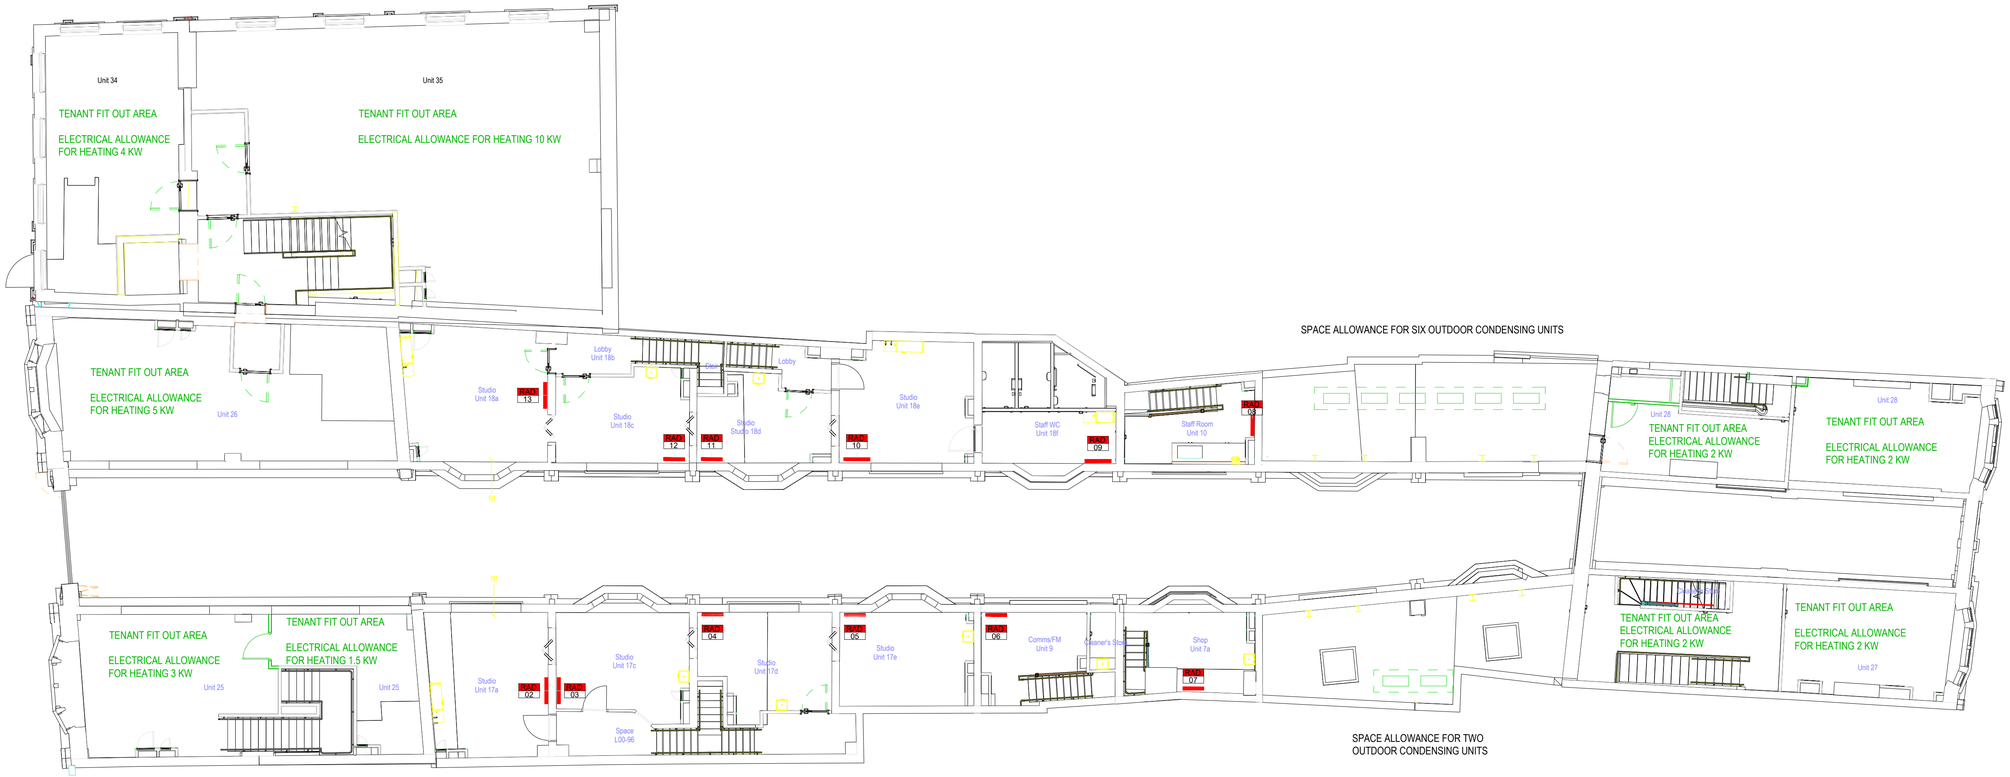


NOTES

1. THIS DRAWING SHOULD BE READ IN CONJUNCTION WITH ALL RELEVANT ENGINEERING AND ARCHITECTURAL DRAWINGS, REPORTS, SPECIFICATIONS AND ALL OTHER RELEVANT DOCUMENTS.
2. DO NOT SCALE FROM THIS DRAWING.
3. ALL DIMENSIONS ARE IN MILLIMETERS UNLESS OTHERWISE STATED.
4. REFER TO THE ELECTRICAL SMALL POWER DRAWINGS FOR THE SUPPLIES TO THE HEATING EQUIPMENT.
5. REFER TO THE SPECIFICATION FOR CONTROL OF THE ELECTRIC HEATING SYSTEMS.

LEGEND

SYSTEMS:-

Rf REFRIGERANT - TENANT FIT OUT

REFERENCE:-

?? EQUIPMENT
SEE ABBREVIATIONS
UNIQUE NUMBER

ABBREVIATION:-

ODH OVERDOOR HEATER

RAD ELECTRICAL RADIATOR

A	For - Construction	23.09.24
Rev	Revision	Date

C.A.D. BASE | Drg. No. --/--/--

VWG MECHANICAL
Oak House, Ash Terrace, Bingley BD16 1HB
Email: info@vwgmechanical.co.uk

Project: DEWSBURY ARCADE

Title: Level 01 Heating & Cooling Systems

Scale: 1:100@A1	Date: SEP 24
Drawn: L.J.B	Checked:
Job No.: CT308	Drg. No.: M02A