


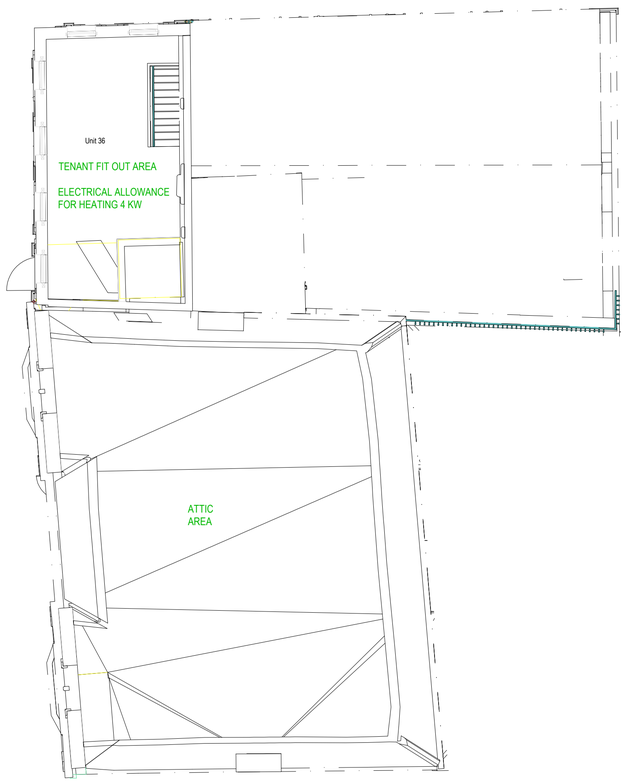

NOTES

1. THIS DRAWING SHOULD BE READ IN CONJUNCTION WITH ALL RELEVANT ENGINEERING AND ARCHITECTURAL DRAWINGS, REPORTS, SPECIFICATIONS AND ALL OTHER RELEVANT DOCUMENTS.
2. DO NOT SCALE FROM THIS DRAWING.
3. ALL DIMENSIONS ARE IN MILLIMETERS UNLESS OTHERWISE STATED.
4. REFER TO THE ELECTRICAL SMALL POWER DRAWINGS FOR THE SUPPLIES TO THE HEATING EQUIPMENT.
5. REFER TO THE SPECIFICATION FOR CONTROL OF THE ELECTRIC HEATING SYSTEMS.

LEGEND

SYSTEMS:-

Rf REFRIGERANT - TENANT FIT OUT

REFERENCE:-

?? EQUIPMENT
?? SEE ABBREVIATIONS
UNIQUE NUMBER

ABBREVIATION:-

ODH OVERDOOR HEATER

RAD ELECTRICAL RADIATOR

Rev	Revision	Date
A	For - Construction	23.09.24

C.A.D. BASE

Drg. No. -/-/-/-

VWG MECHANICAL
Oak House, Ash Terrace, Bingley BD16 1HB
Email: info@vwgmechanical.co.uk

Project
DEWSBURY ARCADE

Title
Level 03 Heating & Cooling Systems

Scale 1:100@A1

Date SEP 24

Drawn L.J.B

Checked

Job No. CT308

Drg. No. M04A