

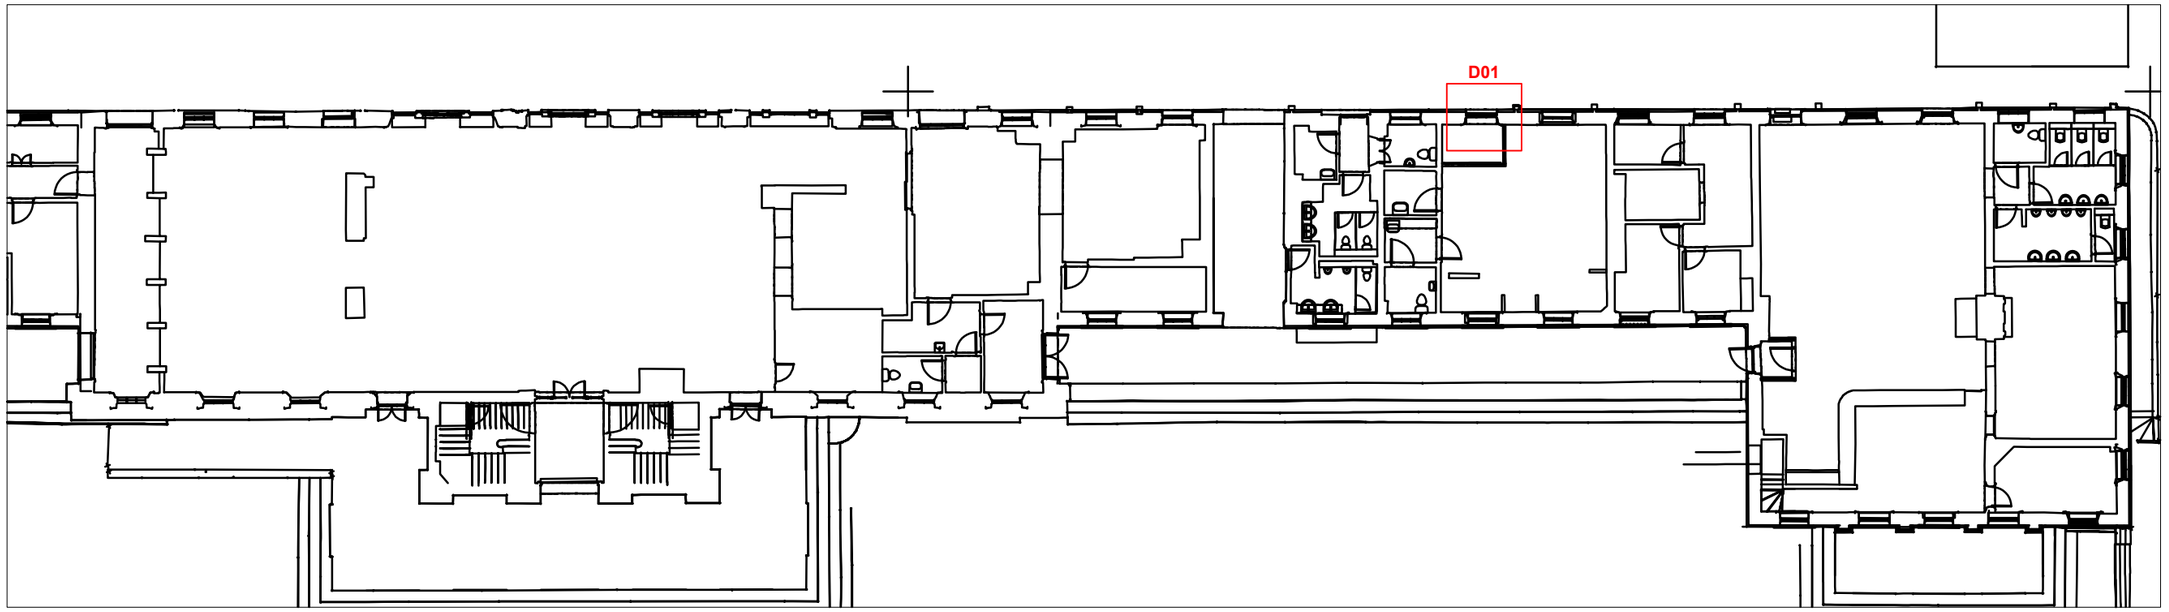


Proposed Door Location Plan
Scale 1 : 250 @A3

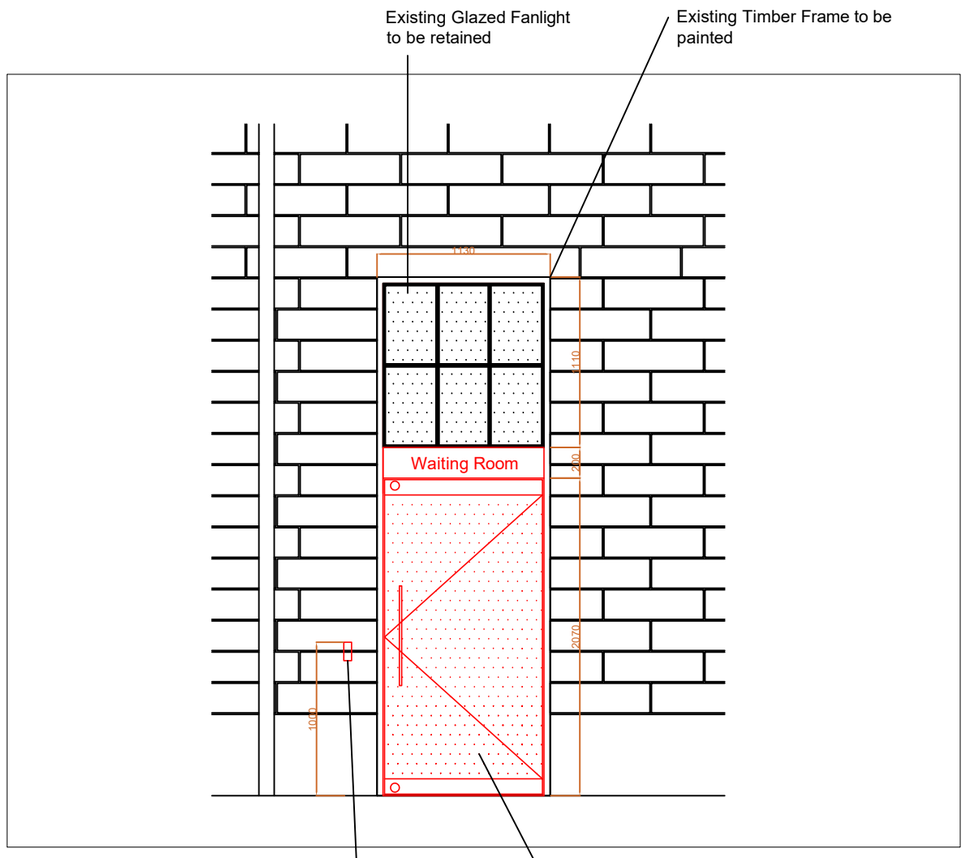

Proposed D01
Scale 1 : 30 @A3

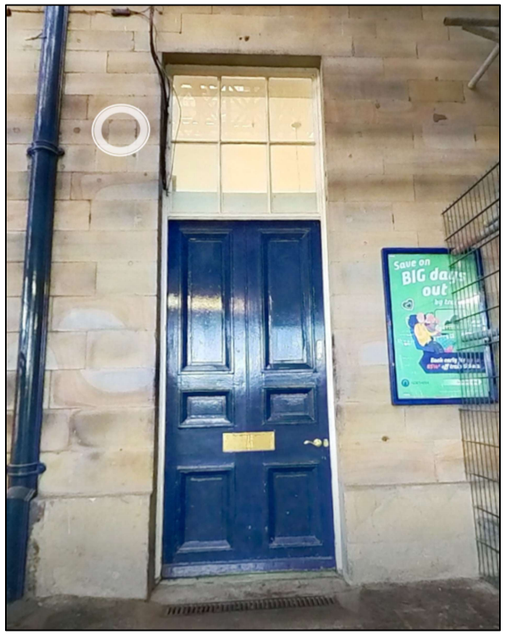

Site Photo
Existing



Example
York Station

KEY

Proposed

Relocated

Demolition

NOTE:
Dimensions stated to be fully reviewed following receipt of survey information.

no.	date	by	revision details	Ckd	App
/	24/06/26	by	FOR LBC APPLICATION	BG	BG

client

TRANSPENNINE EXPRESS

NETWORK RAIL TECHNICAL APPROVAL
AUTHORISED FOR ISSUE:
DESIGNER.....
CHECKER.....
AUTHORISER (CRE).....
DATE.....

APPROVED FOR FORM N/A
CEM.....
DATE.....

project

ELR: MVL3. MILEAGE: 25m 60ch. OS Ref: SE143169
HUDDERSFIELD STATION

drawing status
FOR LBC APPLICATION

drawing title

PROPOSED DOOR ELEVATION

drawn by	date	checked by	date
BG	24/06/2026	N/A	
CRE approved by	date	CEM reviewed by	date
N/A		N/A	

Network Rail dwg no.	revision no.	sht no.
N/A	P01	1 of 1

consultant dwg no.	scale	sht size
HUD-LBC-01	VAR	A3