
Owl Lane, Chidswell, **DEWSBURY**

ISSUE FOR PLANNING

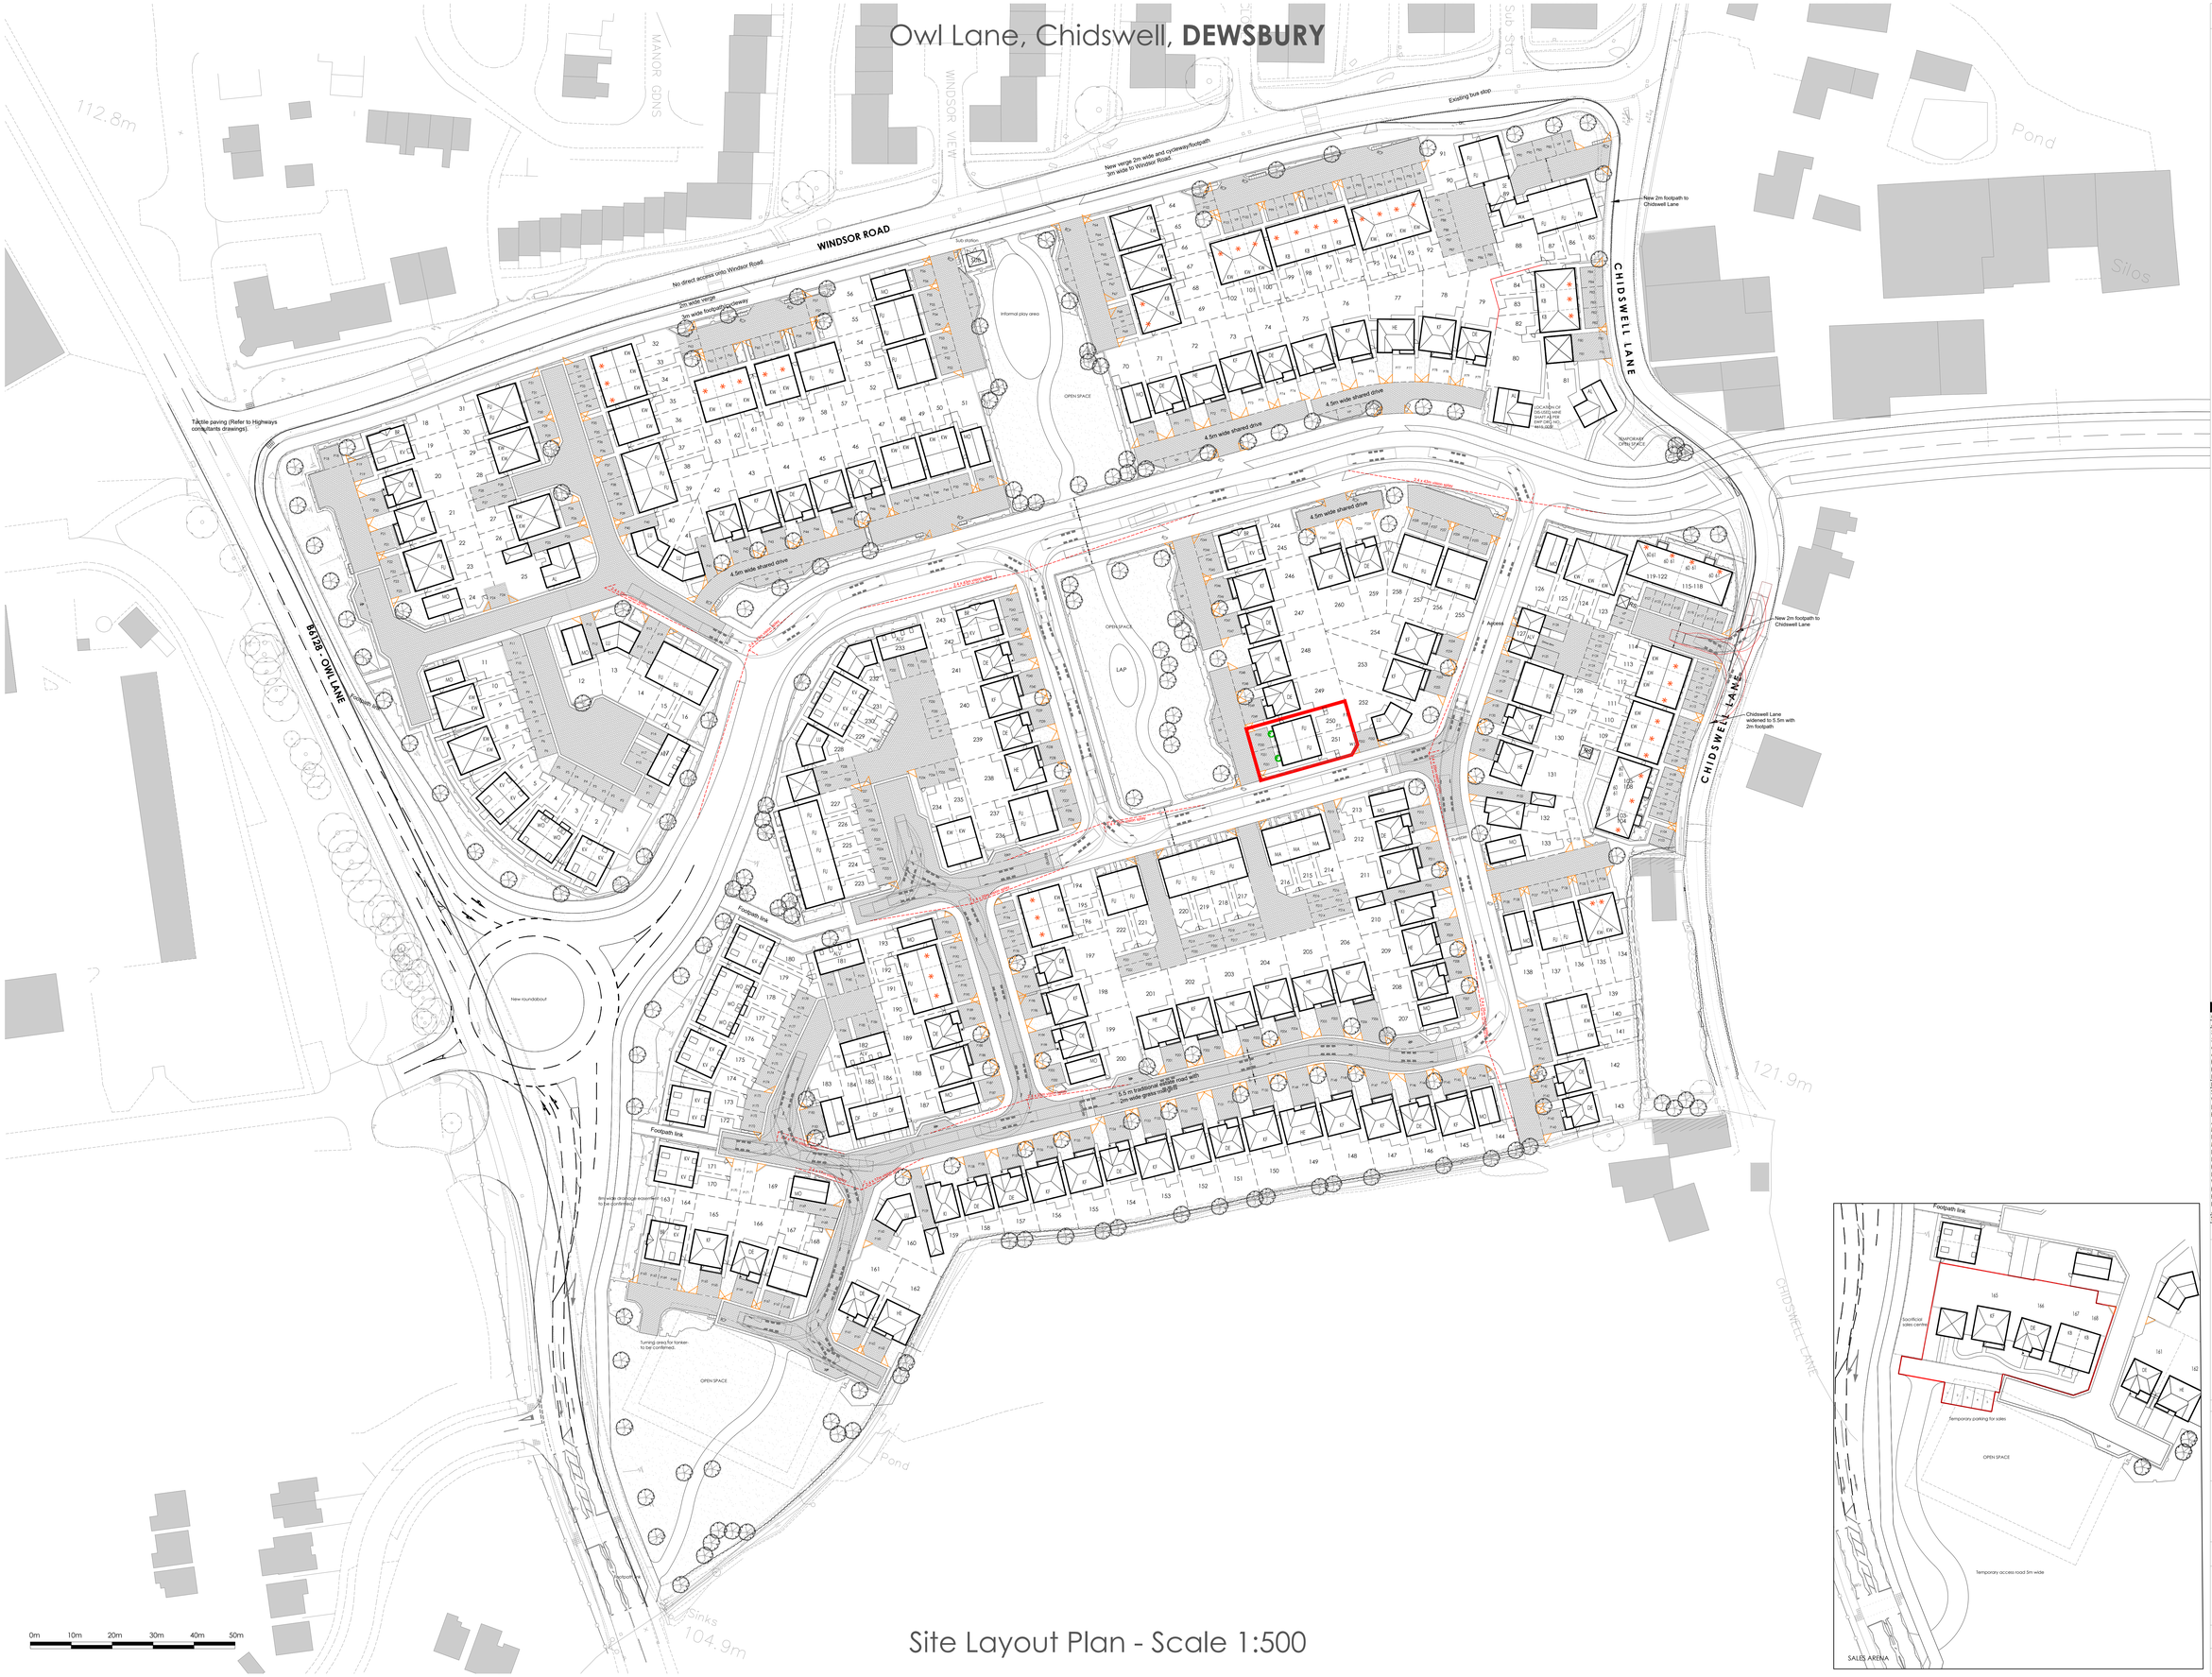


Site Layout Plan - Scale 1:500

0m 10m 20m 30m 40m 50m

NOTES:

REFUSE COLLECTION:
3no wheelie bins to be provided to each dwelling in accordance with Kirklees MC recycling/ collection policy. Refuse collection points to plot entrances comprising 1no 600x750mm paving slabs to be provided also.

- Lockable personnel gate.
- Refuse collection point. Max distance from Refuse vehicle 25m and 30m from house or appartment.
- Communal refuse store.
- 2 x 2m Vision splay to drive entrances. Max height of enclosures within splay to be 900mm
- Visibility splays
- Affordable housing

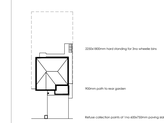

TYPICAL PLOT LAYOUT

Surface finishes:

- Block paving
- Tarmac
- Proposed trees and shrubs. Refer to Rosetta Landscape Architects plans for details.

Enclosures:

- 1800 / 2200mm close boarded fence
- 900/ 1800/ 2500mm wall/fence
- 900mm bow top railing
- 1200mm estate railing
- 1200mm post and rail fence
- 450mm knee rail

ACCOMMODATION SCHEDULE

HOUSE TYPE	SIZE/DETAILS	NO.
AFFORDABLE 20% = 52 UNITS		
58	1 BEDROOM APARTMENT	1
59	1 BEDROOM APARTMENT	1
60	1 BEDROOM APARTMENT	6
61	1 BEDROOM APARTMENT	6
KEWDALE	2 BEDROOM SEMI-DET / TERR HOUSE	26
KIRKBRIDGE	3 BEDROOM SEMI-DET / TERR HOUSE	9
FULWOOD	3 BEDROOM SEMI-DET / TERR HOUSE	3
PRIVATE UNITS		
SEVERN	1 BED SEMI-DET HOUSE	1
WASHINGTON	2 BED SEMI-DET HOUSE	1
DENFORD	2 BEDROOM SEMI-DET / TERR HOUSE	3
KEWDALE	2 BEDROOM SEMI-DET / TERR HOUSE	26
ALVERTON	2 BEDROOM FLAT OVER GARAGE	5
MAIDSTONE	3 BEDROOM SEMI-DET / TERR HOUSE	3
FULWOOD	3 BEDROOM SEMI-DET / TERR HOUSE	46
MORESBY	3 BEDROOM DETACHED HOUSE	17
DENBY	3 BEDROOM DETACHED HOUSE	27
LUTTERWORTH	3 BEDROOM DETACHED HOUSE	7
KINGSVILLE	3 BEDROOM SEMI-DET TOWN HOUSE	19
BRENTFORD	3 BEDROOM SEMI-DET TOWN HOUSE	4
WOODCOTE	3 BEDROOM SEMI-DET TOWN HOUSE	5
KINGSLEY	4 BEDROOM DETACHED HOUSE	3
KENNFORD	4 BEDROOM DETACHED HOUSE	26
HEMSWORTH	4 BEDROOM DETACHED HOUSE	12
ASPERNEY	4 BEDROOM DETACHED HOUSE	3
TOTAL		

Rev	Description	Date
ZC	Plots 250/251 changed from Kewdales back to Fulwoods, associated landscaping altered to suit. HWA Submission amendment. Accommodation schedule updated.	18/06/20 - SL BDW
ZB-	Plots 250/251 changed to Kewdales. Plots 100-106 parking updated.	30/03/20 - RP
ZA-	Dis-used interment location next to plot 81. Plots 82-83 to be Kirkbridge.	25/02/20 - RP
Y-	Kirkbridge added to plots 82-83. Plots 84-85 to be Alvertons.	19/02/20 - RP
X-	Several plots repositioned, roads amended to be updated and the addition of the Fulwood House Type in place of open market Kirkbridges.	13/01/20 - AK
W-	Plots 58-61 added.	18/06/20 - RP
V-	Turning area added adjacent plot 81.	12/06/20 - RP
U-	Plots 166-168 adjusted.	18/05/20 - RP
T-	Plots 58-61 Flats added.	07/05/20 - RP
S-	1600 houses added.	07/01/20 - RP
R-	Affordable housing adjusted/stub station added/roof line adjusted.	21/10/20 - RP
Q-	Affordable housing adjusted.	19/10/20 - RP
P-	Affordable housing adjusted.	16/10/20 - RP
O-	Plots 1-4 added.	15/10/20 - RP
N-	Link road adjusted.	15/10/20 - RP
M-	Section 38 highway amendments.	04/10/20 - RP
L-	Layout updated to suit utility easements.	01/10/20 - RP
K-	Updated to roundabout design Rev E. Spine road widening adjacent plots 247,249, 83-87 and 124-127.	09/09/20 - RP
J-	Layout and interment updated.	01/07/20 - RP
I-	Roundabout layout revised and various amendments to layout to 280 plots.	27/06/20 - RP
H-	Layout updated.	30/03/20 - RP
G-	Layout updated.	17/03/20 - RP
F-	Dropped kerbs added to Windsor Road. New trees added.	14/08/19 - AK
E-	Plots 1-4 added. Plots 5-8 removed.	02/08/19 - RP
D-	Enclosures updated to client's requirements.	02/08/19 - RP
C-	Landscape architects details added.	01/08/19 - RP
B-	Revised to client's requirements. Plots 141-145.	31/07/19 - RP
A-	Revised to client's requirements. Plots 17 and 141-143 with extra plot. Substitute tanker turning area and easement added.	30/07/19 - RP

BARRATT HOMES

PARKER PEEL ARCHITECTURAL

● pp@parkerpeel.co.uk ❦ www.parkerpeel.co.uk ☎ 01924 921 860

Client
Barratt Homes

Project
1820
Residential Development at
Owl Lane, Chidswell, Dewsbury

Title
Site Layout Plan

Dmc. No.	Rev.	Scale	Drawn	Checked	Date
1820-SI-01	ZC	1:500@A0	RP	-	07/19