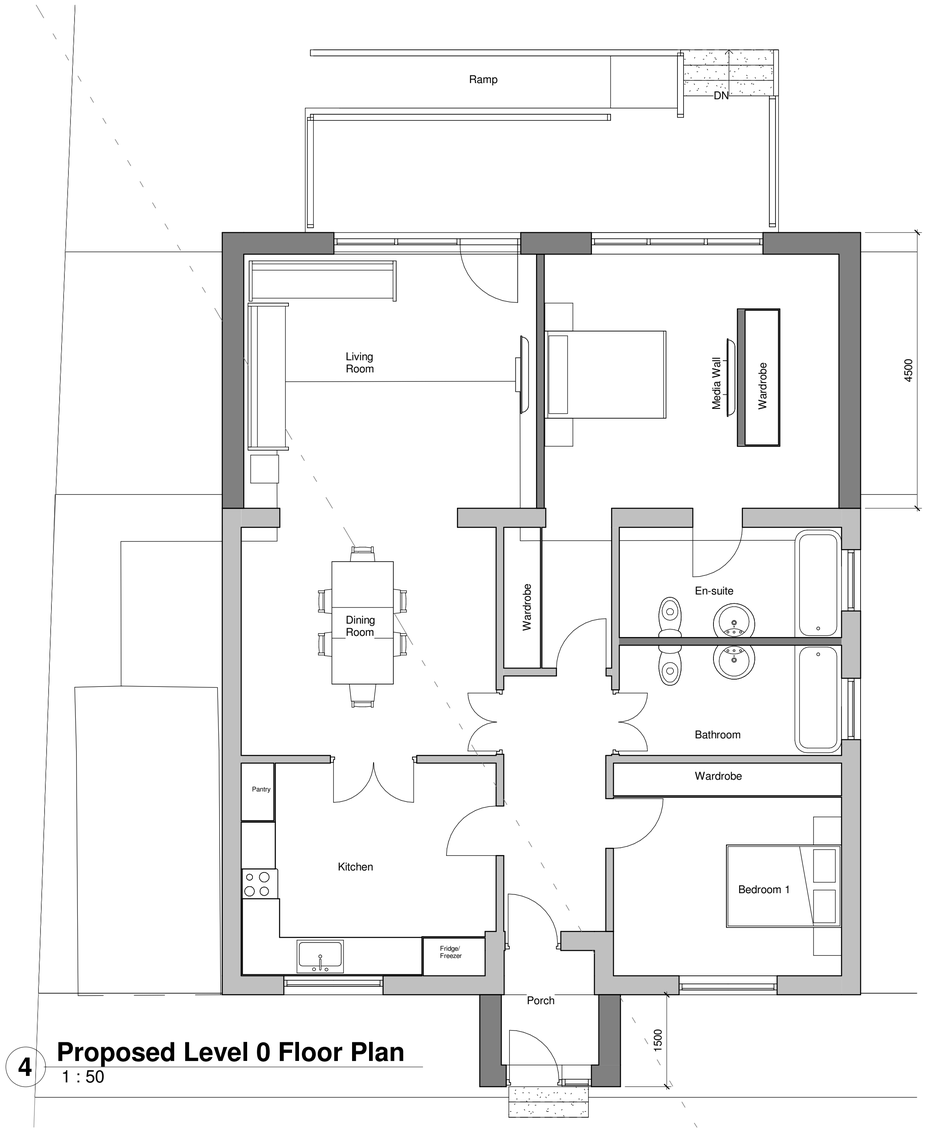
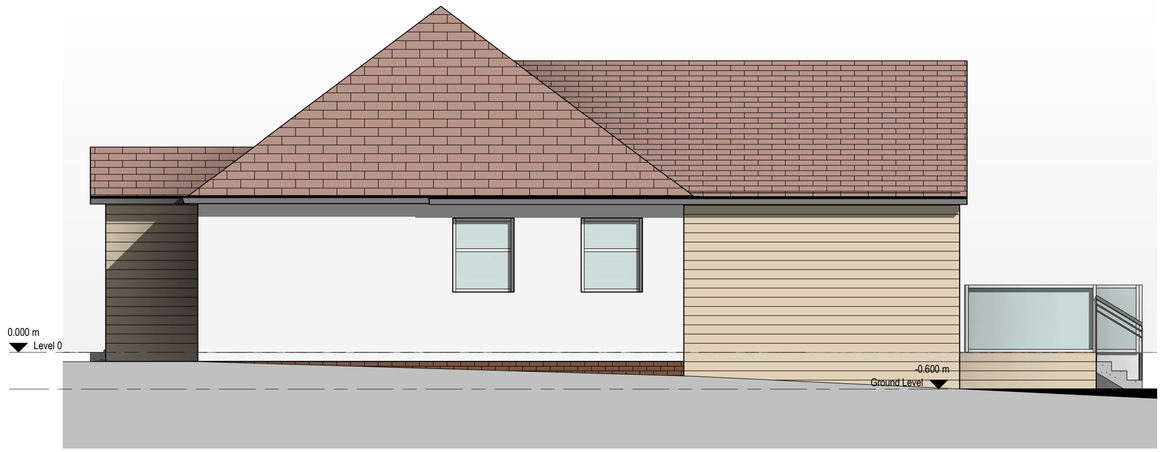
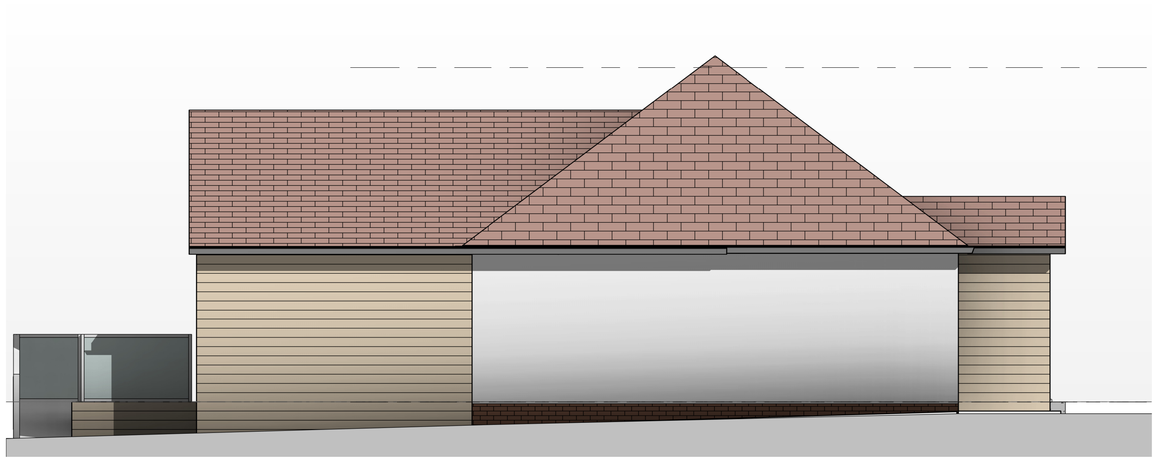


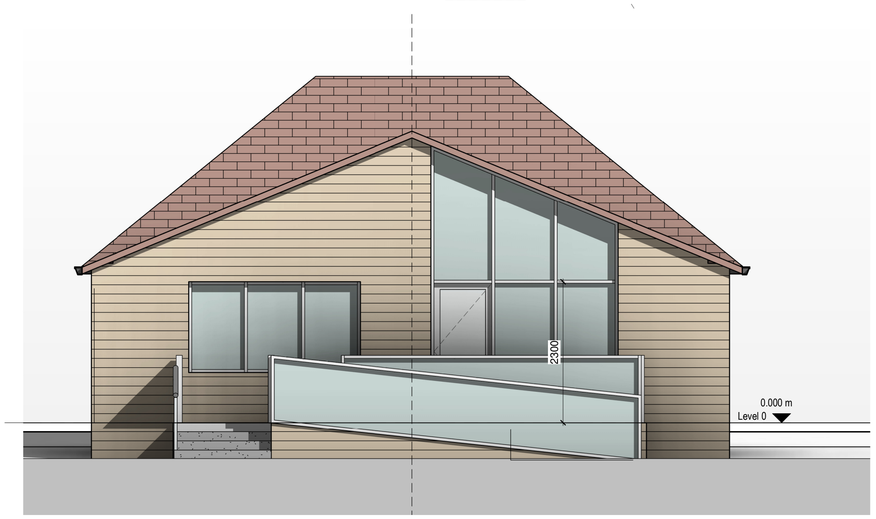

## 4 Proposed Level 0 Floor Plan
1 : 50



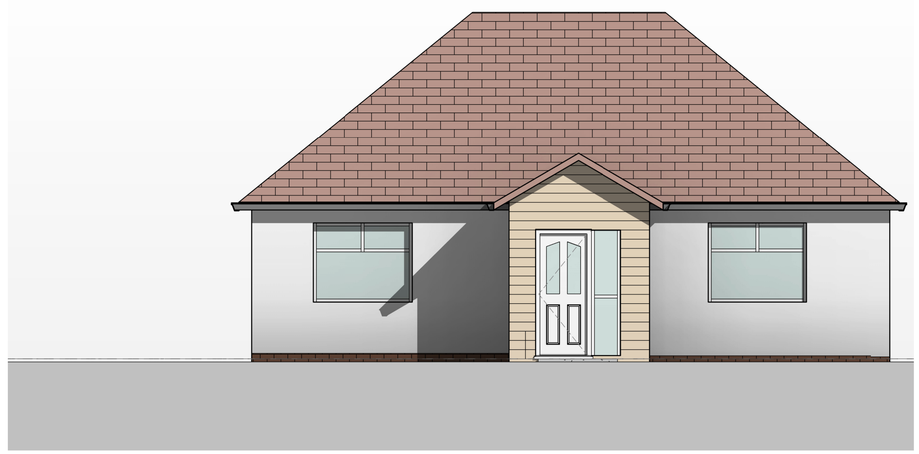

## 5 Proposed Side Elevation 2
1 : 50



## 3 Proposed Side Elevations
1 : 50




## 1 Proposed Rear Elevation
1 : 50



## 2 Proposed Front (North) Elevation
1 : 50

Location Plan

North Point

The contractor must verify all dimensions on site before commencing any work orfabrication drawings. If this drawing exceeds the quantities taken in any way Unite Designs are to be informed before the work is initiated. Only figured dimensions are to be taken from this drawing. Do not scale off this drawing. Drawings are based on Ordnance Survey and / or existing record drawings - design and drawing content issubject to detailed Site Survey, Structural Survey, Site Investigations, Planning and Statutory Requirements and Approvals. Authorised reproduction from Ordnance Survey Map with permission of the Controller of Her Majesty's Stationery Office.Crown Copyright reserved. Unite Designs Copyright.

Drawing Notes:

| Rev: | Description | Revised By: | Issue Date: |
|---|---|---|---|

Project:
33 Birkland

Drawing
Proposed Drawings

Scale: 1 : 50@A1 Original Issue Date:

Original Drawn MI Original Checked JA

Drawing UD-632 Revision:

Reason For Issue:
PLANNING

**Unite Designs**

T: 07858606182
Mannan_i@hotmail.co.uk