NOTE:
TO BE READ IN CONJUNCTION WITH LATEST DESIGN GUIDE

This drawing is the copyright of Street Eite Associates Limited.Do not scale from drawings. All dimensions and levels to be checked on site prior to commencement of work or manufacture of items. Notify SEA of any discrepancies. This drawing to be read in conjunction with specifications, specialist drawings and any bill of quantities. The Contractor is to comply with all relevant statutory legislation whether or not specifically stated on these drawings.

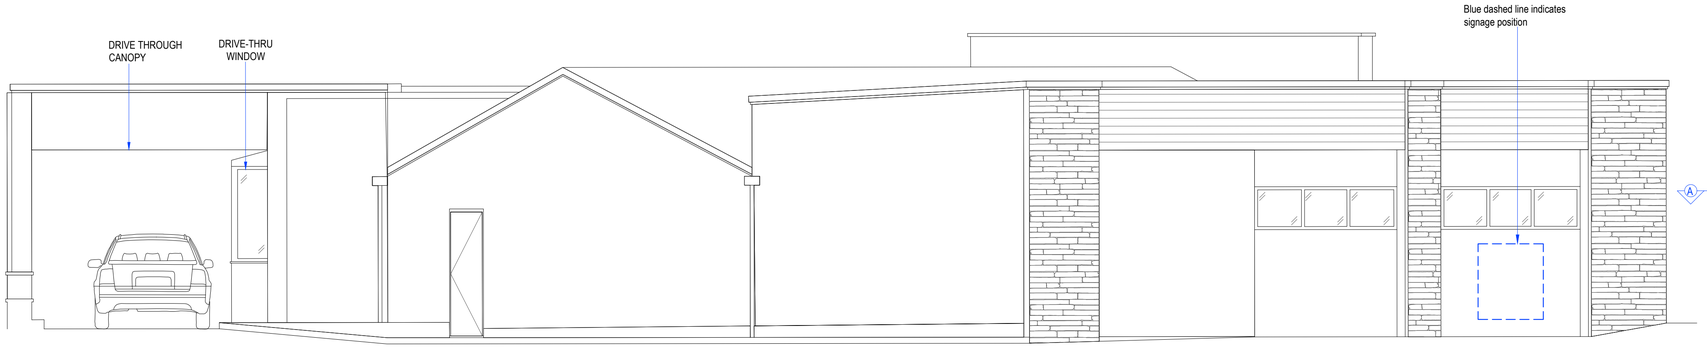

ELEVATION A-A
Scale 1:50

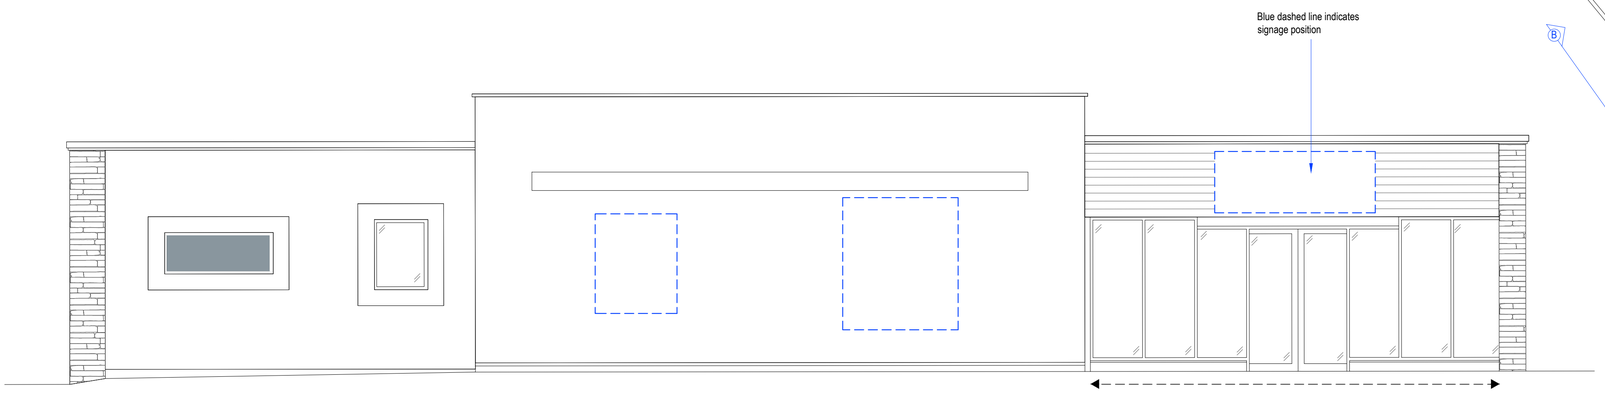

ELEVATION B-B
Scale 1:50

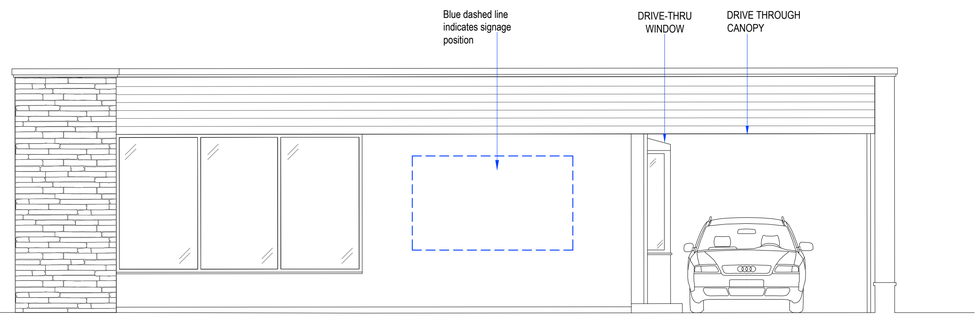

ELEVATION C-C
Scale 1:50

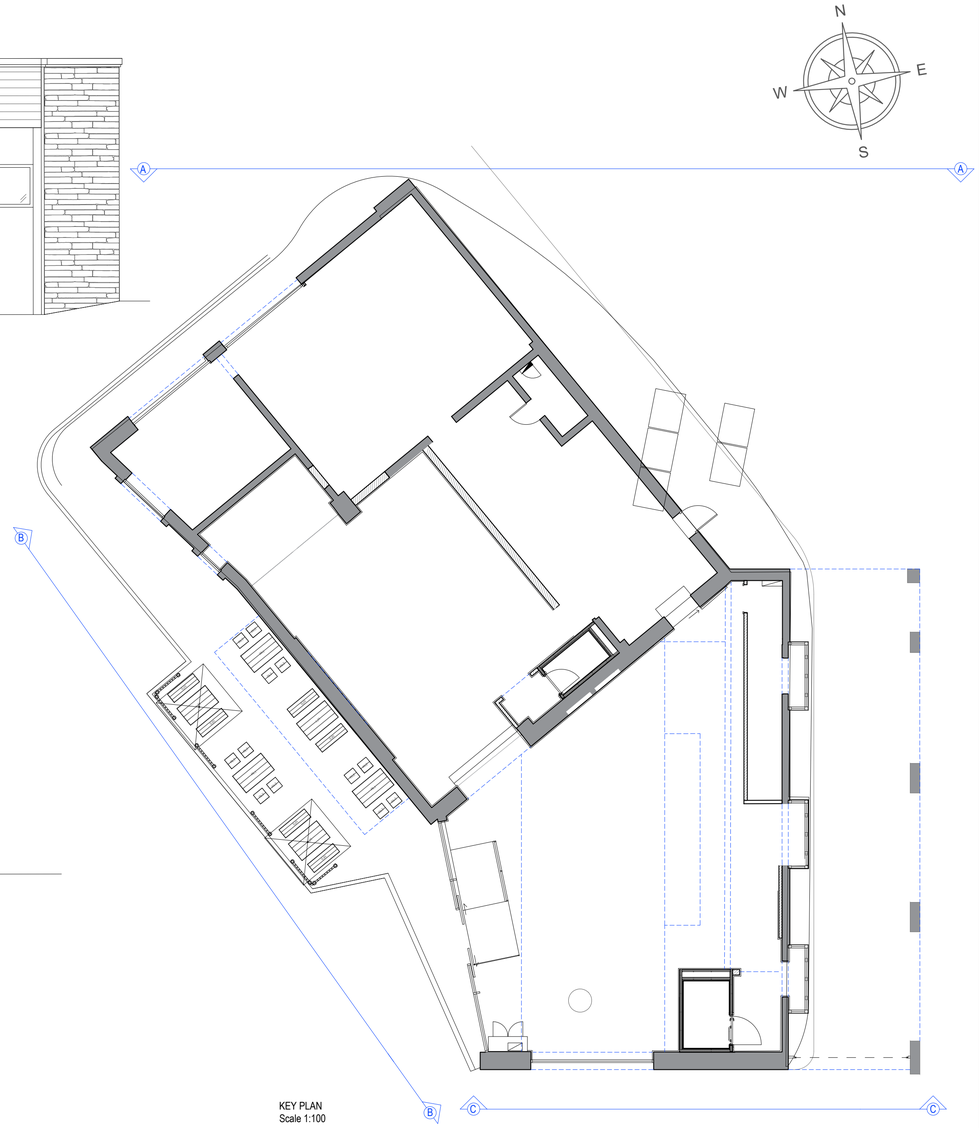

KEY PLAN
Scale 1:100

0 5M 10M

SCALE BAR SCALE 1:100

SIGNAGE NOTE:

BLUE DASHED LINE INDICATES SIGNAGE POSITION

ADDITIONAL NOTES:
- ALL ELEVATIONS DRAWN BY OTHERS AND SUBJECT TO A FULL SITE SURVEY
-ALL SIGNAGE TO BE READ IN-LINE, MANUFACTURED & SUPPLIED BY COSTA APPROVED SIGNAGE CONTRACTOR IN LINE WITH APPROVED SIGNAGE PACKAGE
- REFER TO DRG 3.0 FOR ALL EXTERNAL SETTING OUT DETAILS. SIGNAGE CONTRACTOR TO CONFIRM SIZE OF SIGNAGE & VINYLS PRIOR TO MANUFACTURE

EXTERNAL WORKS
Main contractor to supply & install UA advisory sticker
- All dimensions to signage and vinyls to be confirmed prior to manufacture.
- Allow to repair and repaint existing doors & framework where necessary

Refer to drg 3.0 for further details

0 1M 2M 3M 4M 5M 10M

SCALE BAR SCALE 1:50

s|e|a DESIGN GROUP

Client: COSTA COFFEE

Project: Huddersfield, Waterloo Rd, DT

Drg title: Existing External Elevations

Scheme: Uplift v3.0

Scale: 1:50/100@A1 Date: 26.06.26

Drg No: 250244/3.2 Rev:

Drg by: TC Check: CL

Rev by:

SEA Design Group, Unit 13D Princes Drive,
Kenilworth, Warwickshire CV8 2FD UK
Email: office@seadesigngroup.com
Telephone: +44 (0)1926 864440