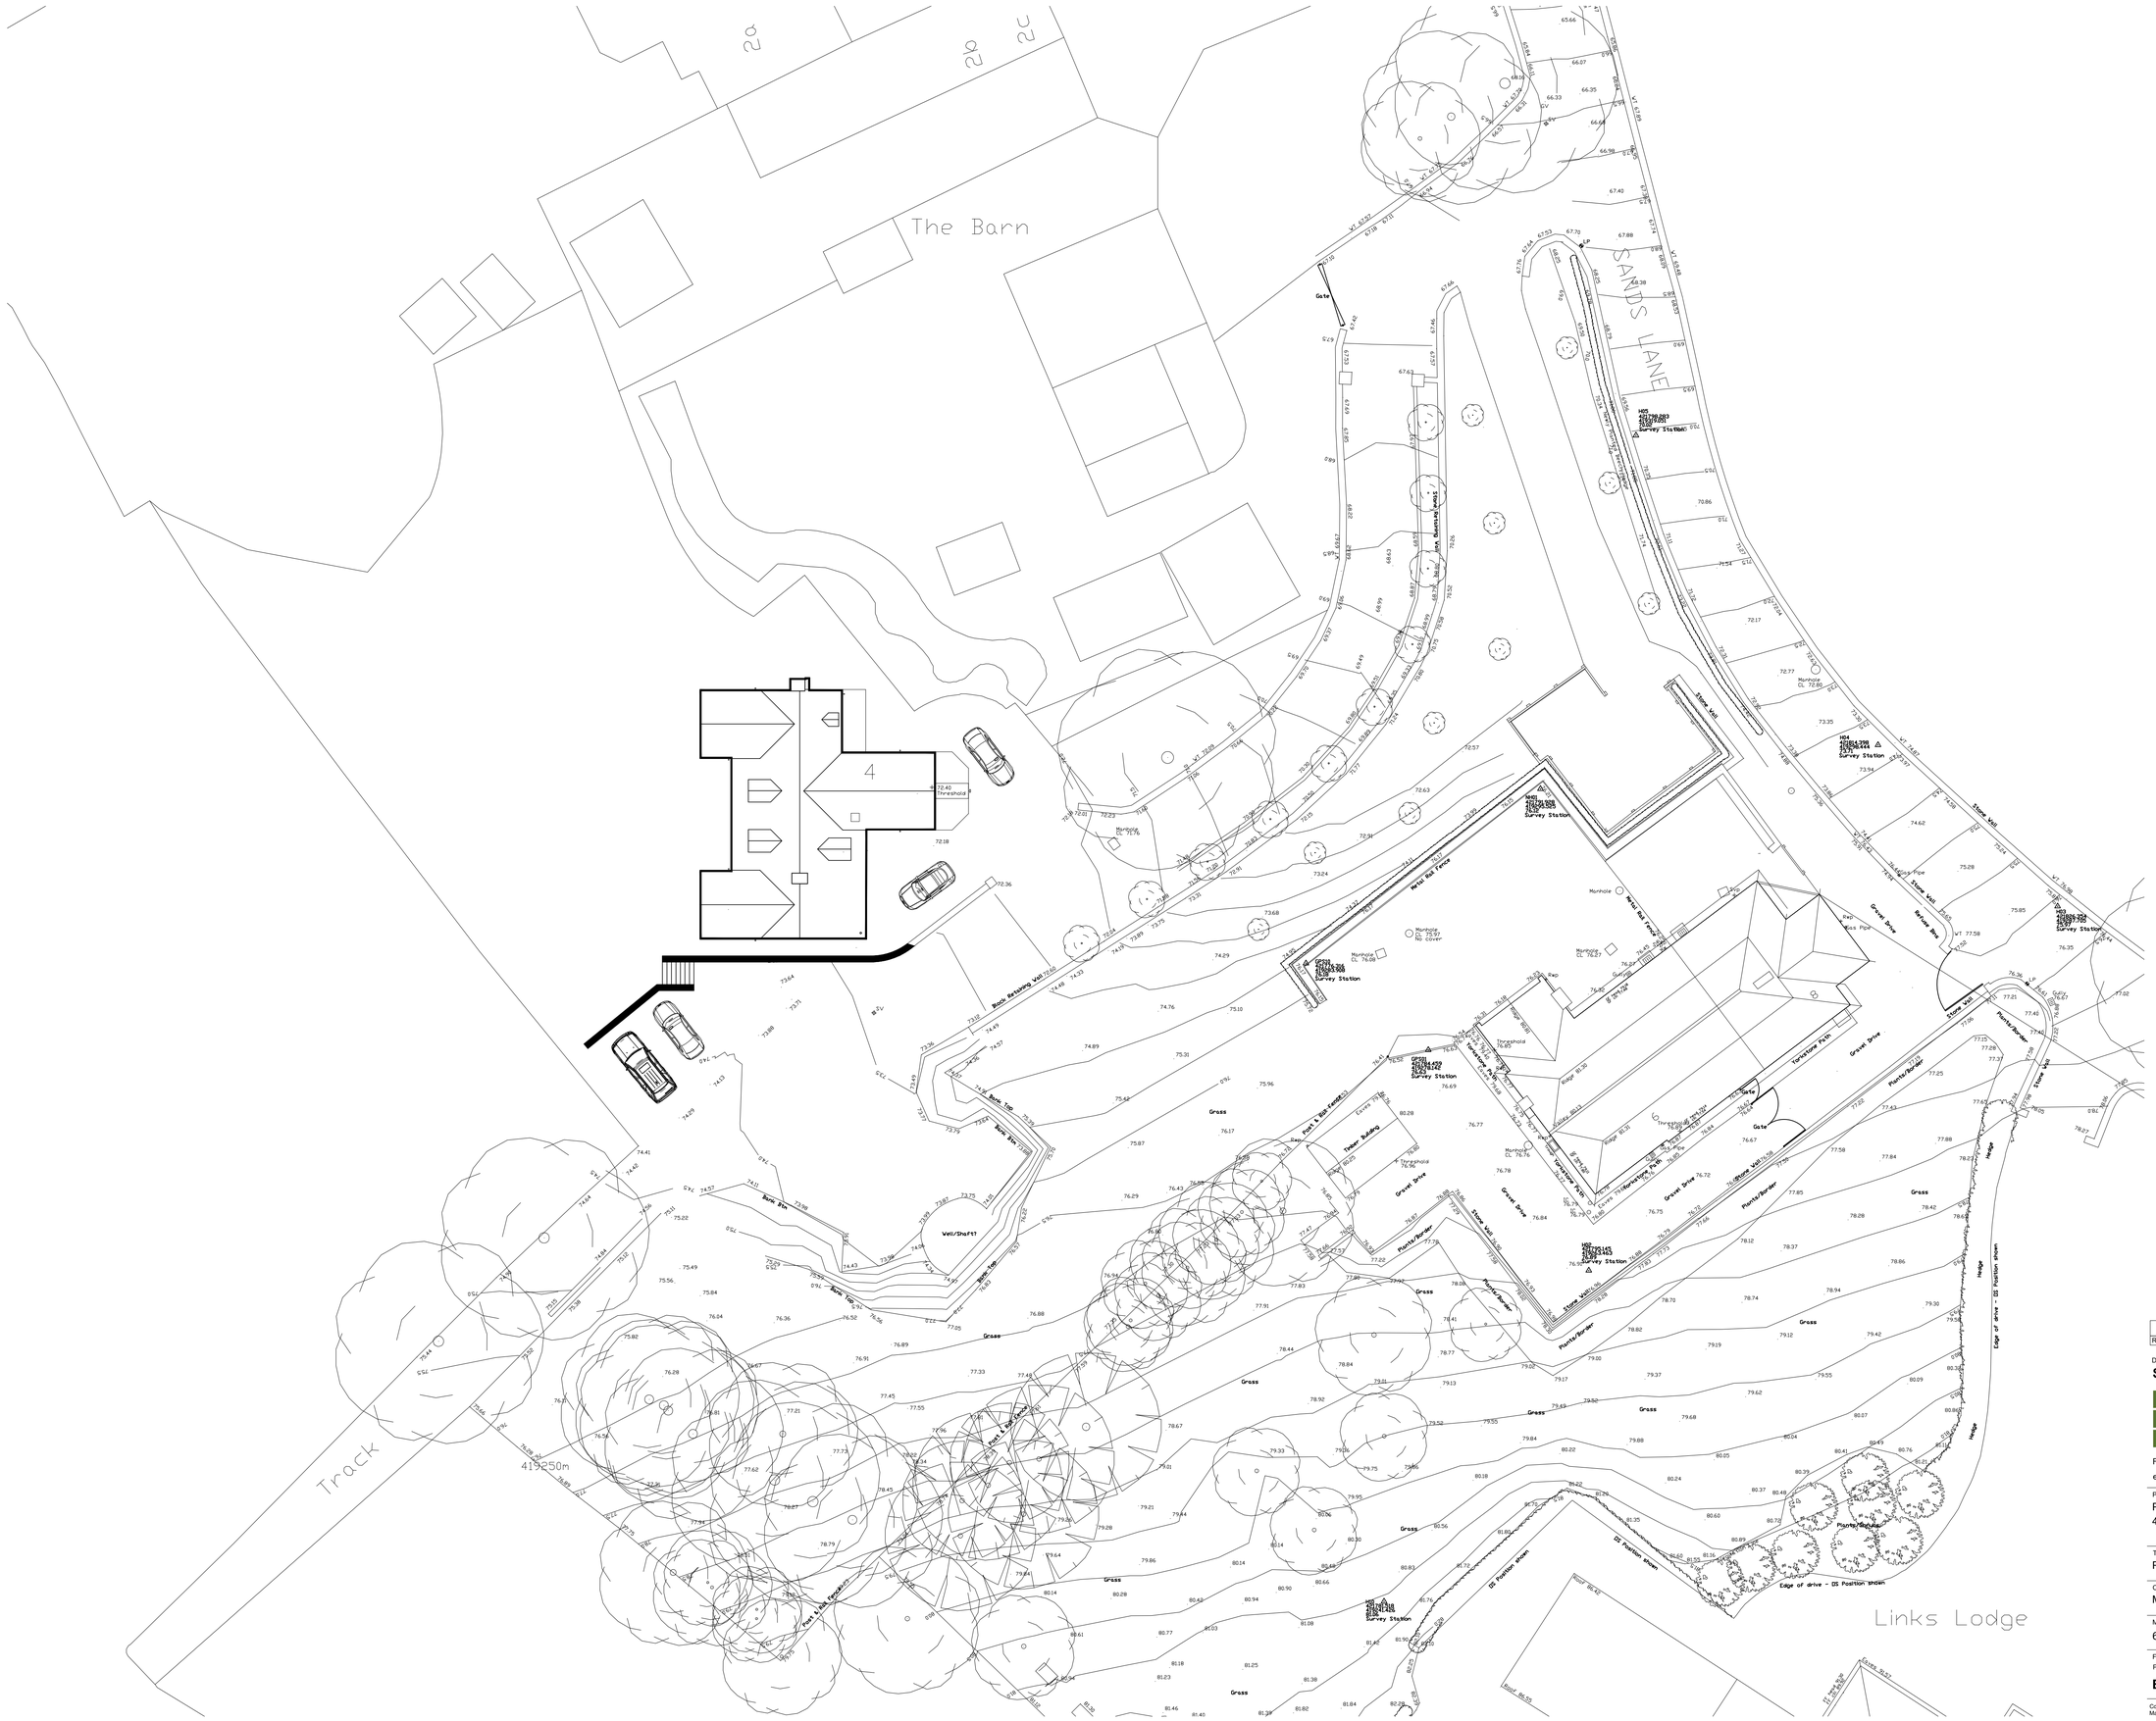

Rev	Description	Drawn	Checked	Date

Document Status :
S2

Purpose of Issue:
FOR INFORMATION

MARTIN WALSH ARCHITECTURAL

Firth Buildings, 99 - 103 Leeds Rd, Dewsbury, WF12 7BU t: 01924 464342
e: info@martinwalsh.co.uk w: www.martinwalsh.co.uk

Project
Proposed Extensions and Internal Remodel at Henry's Cottage, 4 Sands Lane, Mirfield WF14 8HJ

Title
Proposed Site Layout

Client
Mr & Mrs B.Chappelow

MWA Project Ref	Scale	Original Paper Size	Paper Orientation	Drawn
6735	1:200	@A1	Landscape	MW(J)

File Identifier

Project	Originator	Volume	Level	Type	Role	Number	Revision
BCHC -	MWA -	XX -	XX -	DR -	A -	0005	P1

Copyright © 2026 Martin Walsh Architectural. All Rights Reserved.
Martin Walsh Architectural is the trading name of Martin Walsh Architectural Limited. Registered in England Number 4496049