© TRIANGLE ARCHITECTS LIMITED

THIS DRAWING IS THE SUBJECT OF COPYRIGHT WHICH VESTS IN TRIANGLE ARCHITECTS LIMITED. IT IS AN INFRINGEMENT OF COPYRIGHT TO REPRODUCE THIS DRAWING, BY WHATEVER MEANS, INCLUDING ELECTRONIC, WITHOUT THE EXPRESS WRITTEN CONSENT OF TRIANGLE ARCHITECTS LIMITED WHICH RESERVES ALL ITS RIGHTS.

TRIANGLE ARCHITECTS LIMITED ASSERTS ITS RIGHTS TO BE IDENTIFIED AS THE AUTHOR OF THIS DESIGN.

DRAWING NOT TO BE SCALED. FIGURE DIMENSIONS TO BE WORKED TO IN ALL CASES

THE CONTRACTOR IS RESPONSIBLE FOR CHECKING DIMENSIONS, TOLERANCES & REFERENCES.

ANY DISCREPANCY TO BE VERIFIED WITH THE ARCHITECT BEFORE PROCEEDING WITH THE WORKS

REPORT ERRORS & OMISSIONS TO ARCHITECT


WHERE AN ITEM IS COVERED BY DRAWINGS OF DIFFERENT SCALE, THE LARGER SCALE DRAWING TO BE WORKED TO. DO NOT SCALE FROM THE DRAWING. FIGURED DIMENSIONS TO BE WORKED TO IN ALL CASES.

CHECK ALL DIMENSIONS ON SITE.

DRAWING TO BE READ IN CONJUNCTION WITH THE HEALTH & SAFETY PLAN AND ALL RELEVANT RISK ASSESSMENTS AND THE FOLLOWING DRAWINGS.

Apartment Schedule


Name	Comments	Count	Area
Flat Type A	1b2p [Cat 2]	33	50 m²
Flat Type B	2b3p [Cat 2]	8	62 m²
Flat Type C	1b2p [Cat 3]	3	59 m²
Grand total		44	

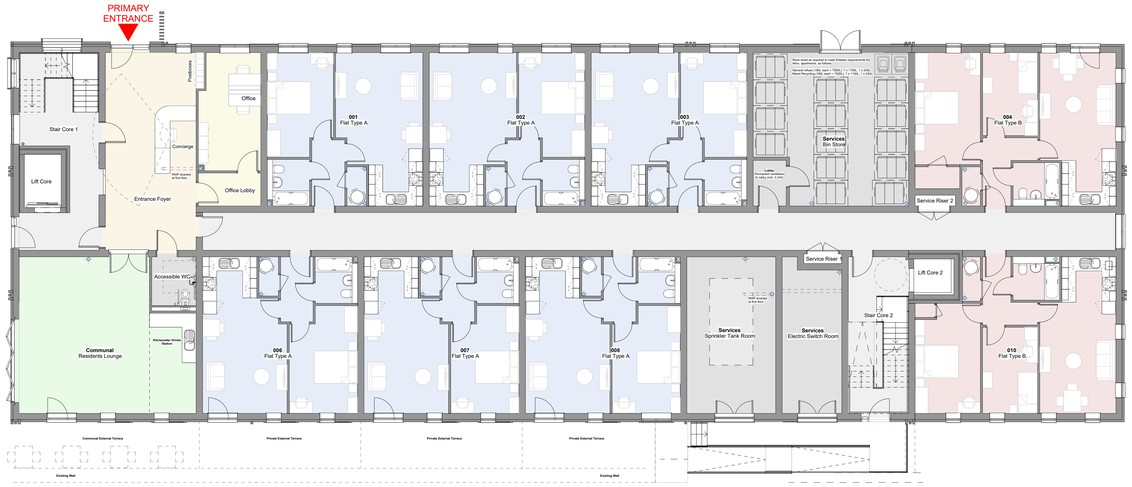


Ground Floor
1 : 100




Floor 1
1 : 100

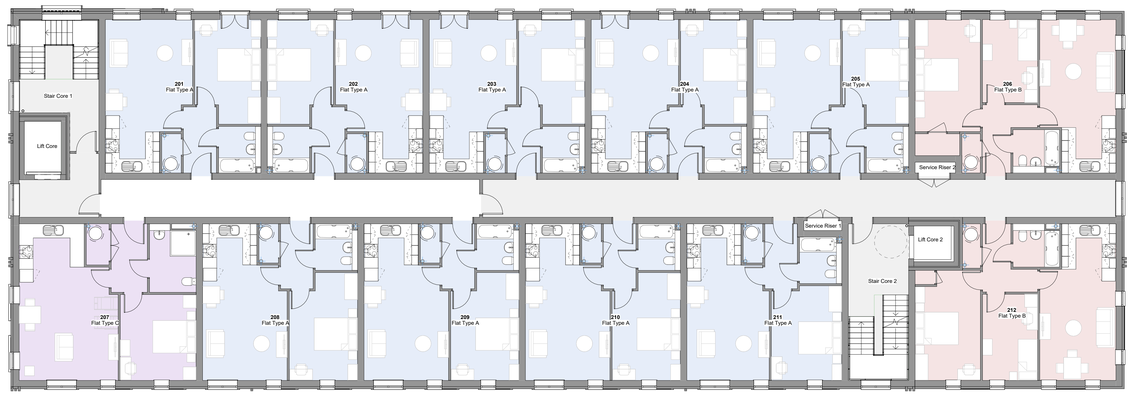

Floor 2
1 : 100

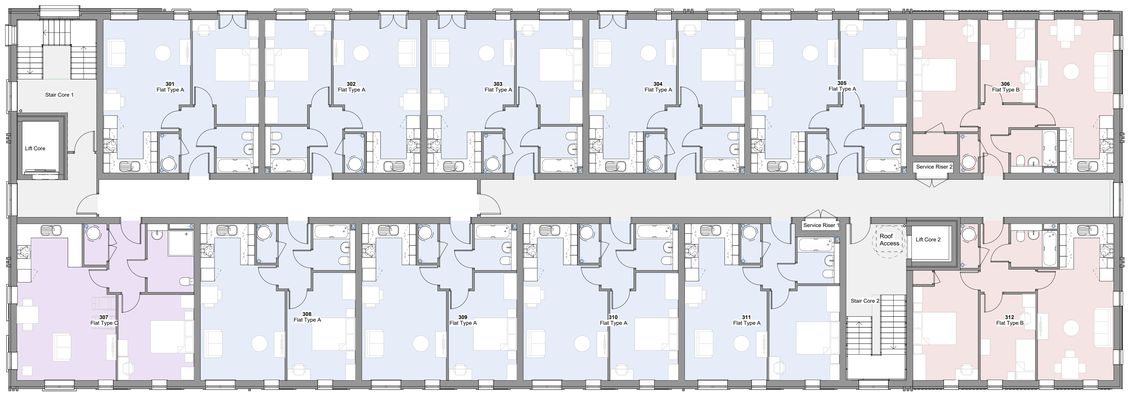

Floor 3
1 : 100

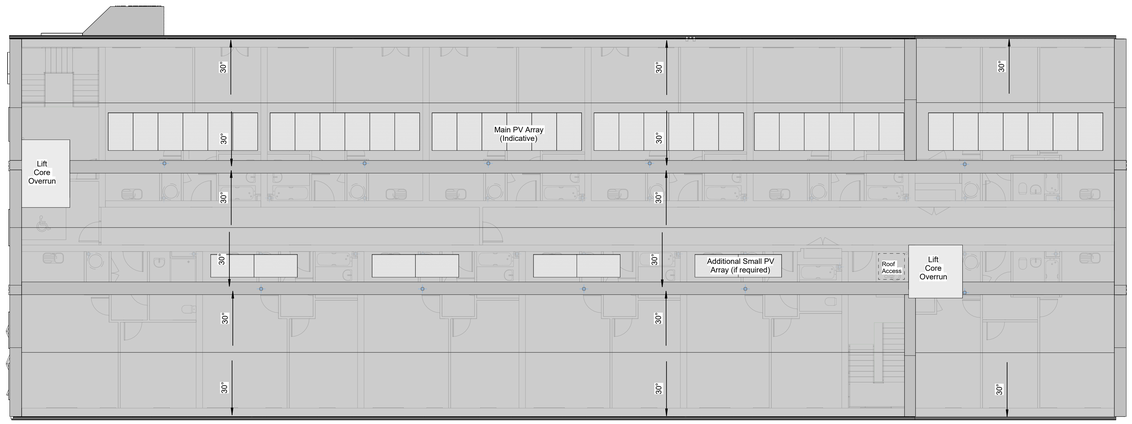

Note: All SVP / RWP/ PV positions are indicative and subject to detailed design. Fall protection measures to be incorporated post-planning.

Roof Level
1 : 100

Scale 1:100
0m 1m 2m 5m

P01 10.06.26 BM Planning Issue
Rev. Date By Remarks

Client: TrueNorth Partnerships

Project Name: 21-003 / Newsome Mills

Drawing Name: Proposed Flat Block Plans

Drawing Purpose: **Planning**

Project Number	Drawing Number	Revision
21-003	3410	P01

Project	Origin	Vol/Sys	Level	Type	Role	Number
NMS-	TRI -	Z1 -	ZZ -	DR -	A -	3410

Status	Scale @ A0	Drawn	Checked	Date
As indicated		BPM	BPM	Dec 2024

TRIANGLE ARCHITECTS

Tel: 0161 272 3500
E-mail: studio@trianglearchitects.co.uk
Web: www.trianglearchitects.co.uk
Twitter: @TriangleArch

Lower Ground Floor,
4 Jordan Street,
Manchester,
M15 4PY