
© TRIANGLE ARCHITECTS LIMITED


- THIS DRAWING IS THE SUBJECT OF COPYRIGHT WHICH VESTS IN TRIANGLE ARCHITECTS LIMITED. IT IS AN INFRINGEMENT OF COPYRIGHT TO REPRODUCE THIS DRAWING, BY WHATEVER MEANS, INCLUDING ELECTRONIC, WITHOUT THE EXPRESS WRITTEN CONSENT OF TRIANGLE ARCHITECTS LIMITED WHICH RESERVES ALL ITS RIGHTS.
- TRIANGLE ARCHITECTS LIMITED ASSERTS ITS RIGHTS TO BE IDENTIFIED AS THE AUTHOR OF THIS DESIGN.
- DRAWING NOT TO BE SCALED. FIGURE DIMENSIONS TO BE WORKED TO IN ALL CASES
- THE CONTRACTOR IS RESPONSIBLE FOR CHECKING DIMENSIONS, TOLERANCES & REFERENCES.
- ANY DISCREPANCY TO BE VERIFIED WITH THE ARCHITECT BEFORE PROCEEDING WITH THE WORKS
- REPORT ERRORS & OMISSIONS TO ARCHITECT.
- WHERE AN ITEM IS COVERED BY DRAWINGS OF DIFFERENT SCALE, THE LARGER SCALE DRAWING TO BE WORKED TO. DO NOT SCALE FROM THE DRAWING. FIGURED DIMENSIONS TO BE WORKED TO IN ALL CASES.
- CHECK ALL DIMENSIONS ON SITE.
- DRAWING TO BE READ IN CONJUNCTION WITH THE HEALTH & SAFETY PLAN. AND ALL RELEVANT RISK ASSESSMENTS AND THE FOLLOWING DRAWINGS.


Elevation 1 - Naomi Road

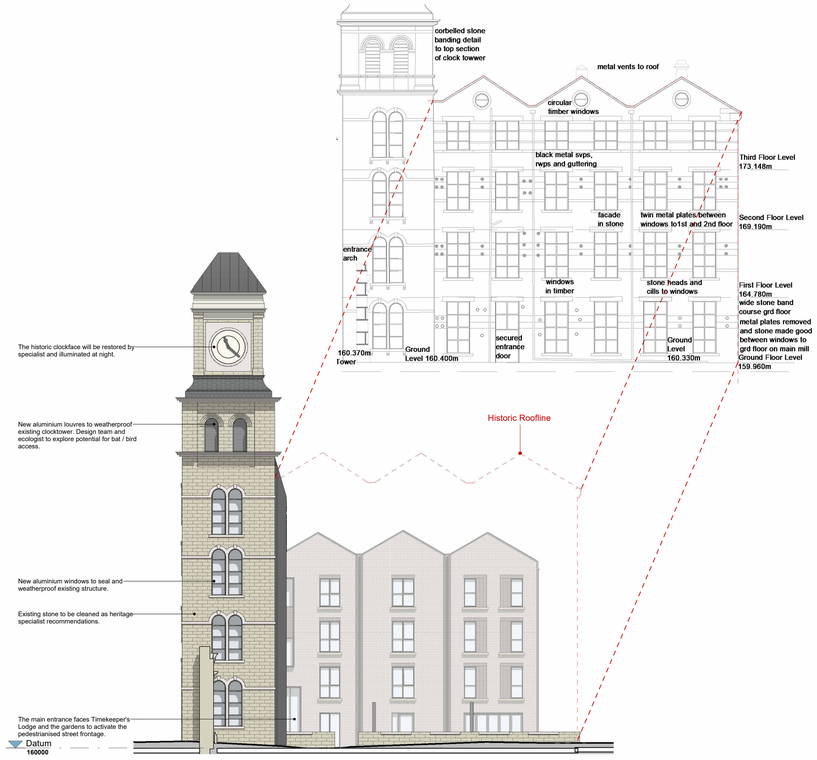

Elevation 2 - Ruth Street



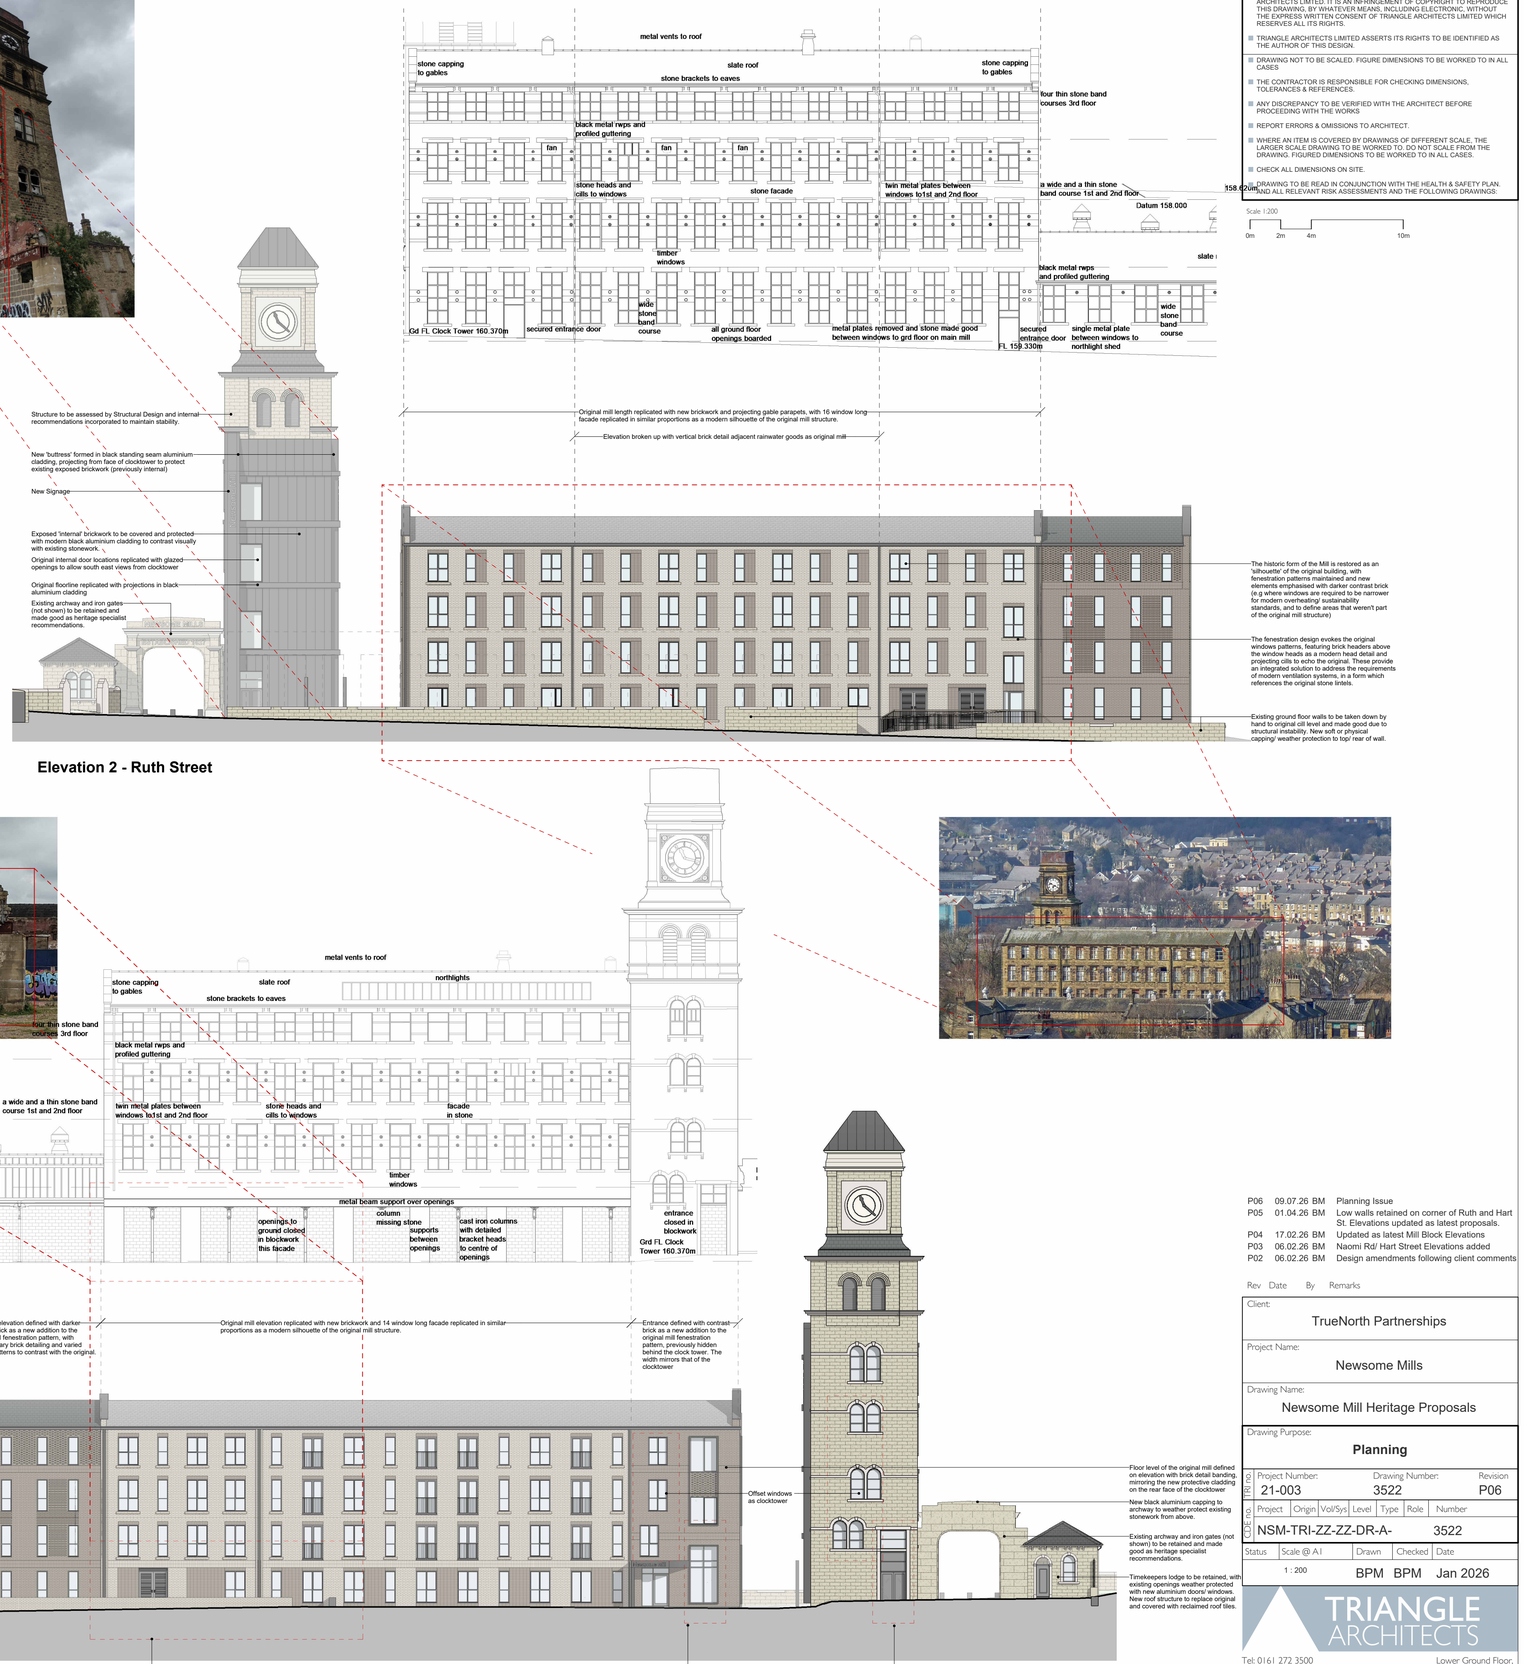

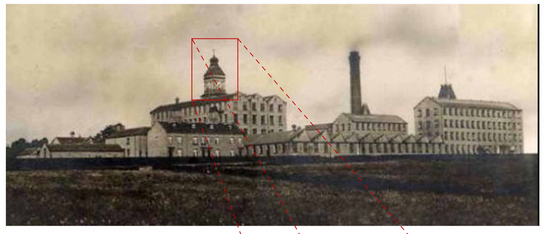



Elevation 3 Hart Street



Elevation 4 - Rear

Elevation 4 - Rear

Rev	Date	By	Remarks
P06	09.07.26	BM	Planning Issue
P05	01.04.26	BM	Low walls retained on corner of Ruth and Hart St. Elevations updated as latest proposals.
P04	17.02.26	BM	Updated as latest Mill Block Elevations
P03	06.02.26	BM	Naomi Rd/ Hart Street Elevations added
P02	06.02.26	BM	Design amendments following client comments

Client: TrueNorth Partnerships

Project Name: Newsome Mills

Drawing Name: Newsome Mill Heritage Proposals

Drawing Purpose: **Planning**

TRI no.	Project Number:	Drawing Number:	Revision
	21-003	3522	P06

CDE no.	Project	Origin	Vol/Sys	Level	Type	Role	Number
	NSM-TRI-ZZ-ZZ-DR-A-						3522

Status	Scale @ A1	Drawn	Checked	Date
	1 : 200	BPM	BPM	Jan 2026

TRIANGLE ARCHITECTS

Tel: 0161 272 3500
E-mail: studio@trianglearchitects.co.uk
Web: www.trianglearchitects.co.uk
Twitter: @TriangleArch

Lower Ground Floor,
4 Jordan Street,
Manchester,
M15 4PY