© TRIANGLE ARCHITECTS LIMITED

- THIS DRAWING IS THE SUBJECT OF COPYRIGHT WHICH VESTS IN TRIANGLE ARCHITECTS LIMTED. IT IS AN INFRINGEMENT OF COPYRIGHT TO REPRODUCE THIS DRAWING, BY WHATEVER MEANS, INCLUDING ELECTRONIC, WITHOUT THE EXPRESS WRITTEN CONSENT OF TRIANGLE ARCHITECTS LIMITED WHICH RESERVES ALL ITS RIGHTS.
- TRIANGLE ARCHITECTS LIMITED ASSERTS ITS RIGHTS TO BE IDENTIFIED AS THE AUTHOR OF THIS DESIGN.
- DRAWING NOT TO BE SCALED. FIGURE DIMENSIONS TO BE WORKED TO IN ALL CASES
- THE CONTRACTOR IS RESPONSIBLE FOR CHECKING DIMENSIONS, TOLERANCES & REFERENCES.
- ANY DISCREPANCY TO BE VERIFIED WITH THE ARCHITECT BEFORE PROCEEDING WITH THE WORKS
- REPORT ERRORS & OMISSIONS TO ARCHITECT.
- WHERE AN ITEM IS COVERED BY DRAWINGS OF DIFFERENT SCALE, THE LARGER SCALE DRAWING TO BE WORKED TO. DO NOT SCALE FROM THE DRAWING. FIGURED DIMENSIONS TO BE WORKED TO IN ALL CASES.
- CHECK ALL DIMENSIONS ON SITE.
- DRAWING TO BE READ IN CONJUNCTION WITH THE HEALTH & SAFETY PLAN, AND ALL RELEVANT RISK ASSESSMENTS AND THE FOLLOWING DRAWINGS:

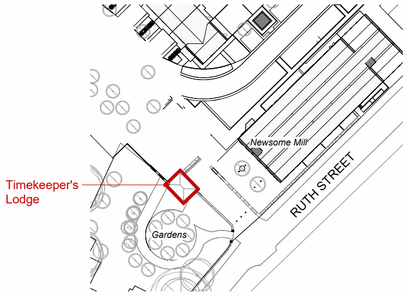

Site Location Plan

N

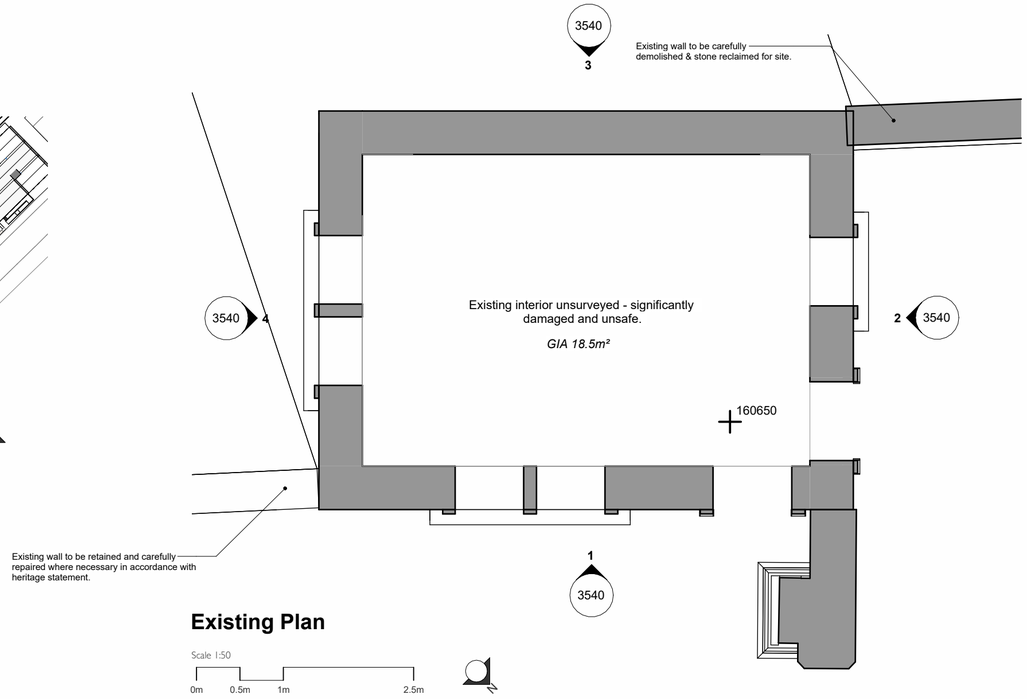

Existing Plan

Scale 1:50

0m 0.5m 1m 2.5m



Image 01 - Front (Northeast) Elevation



Image 02 - Side (Northwest) Elevation

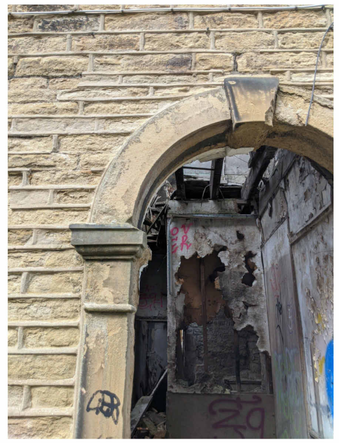

Image 03 - View of damaged interior

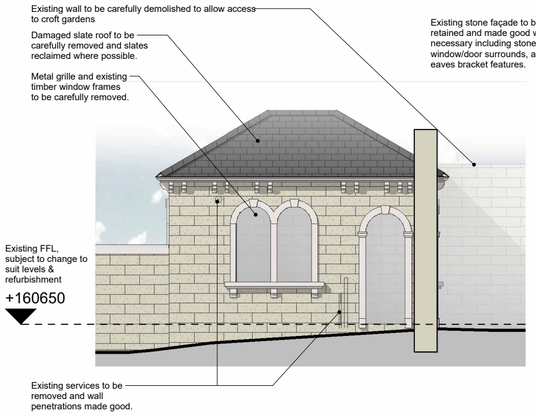

Elevation 1 - Existing

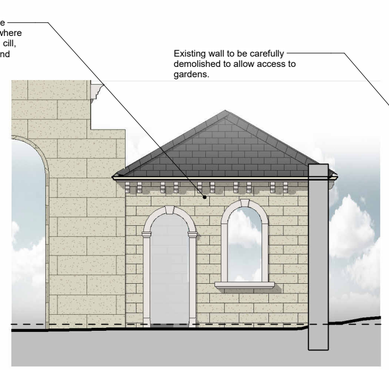

Elevation 2 - Existing

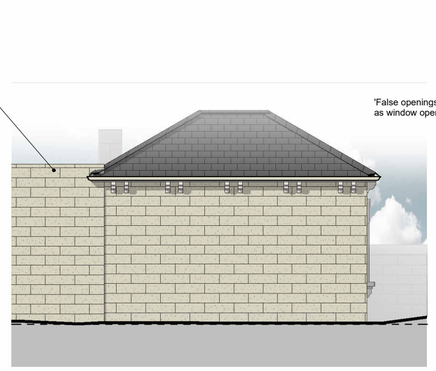

Elevation 3 - Existing

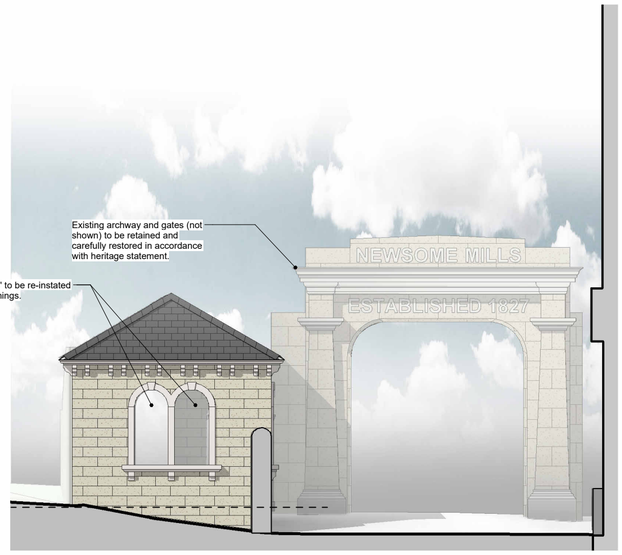

Elevation 4 - Existing

Scale 1:100

0m 1m 2m 5m

Rev	Date	By	Remarks
P03	10.06.26	BM	Planning Issue
P02	29.01.26	BM	Preliminary Issue
P01	20.01.23	JS	RIBA S3 issue for pre-app.

Client: TrueNorth Partnerships

Project Name: Newsome Mills

Drawing Name: Timekeeper's Lodge - Existing & Alterations

Drawing Purpose: **Planning**

Dwg no.	Project	Origin	Vol/Sys	Level	Type	Role	Number
	NSM-TRI-Z4-ZZ-DR-A-						3540

TRI no.	Project Number:	TRI dwg no:	Revision
	21-003	3540	P03

Status	Scale @ A2	Drawn	Checked	Date
	As indicated	JS	BPM	Jan 2026

TRIANGLE ARCHITECTS

Tel: 0161 272 3500
E-mail: studio@trianglearchitects.co.uk
Web: www.trianglearchitects.co.uk
Twitter: @TriangleArch

Lower Ground Floor,
4 Jordan Street,
Manchester,
M15 4PY