
WF17 9DT

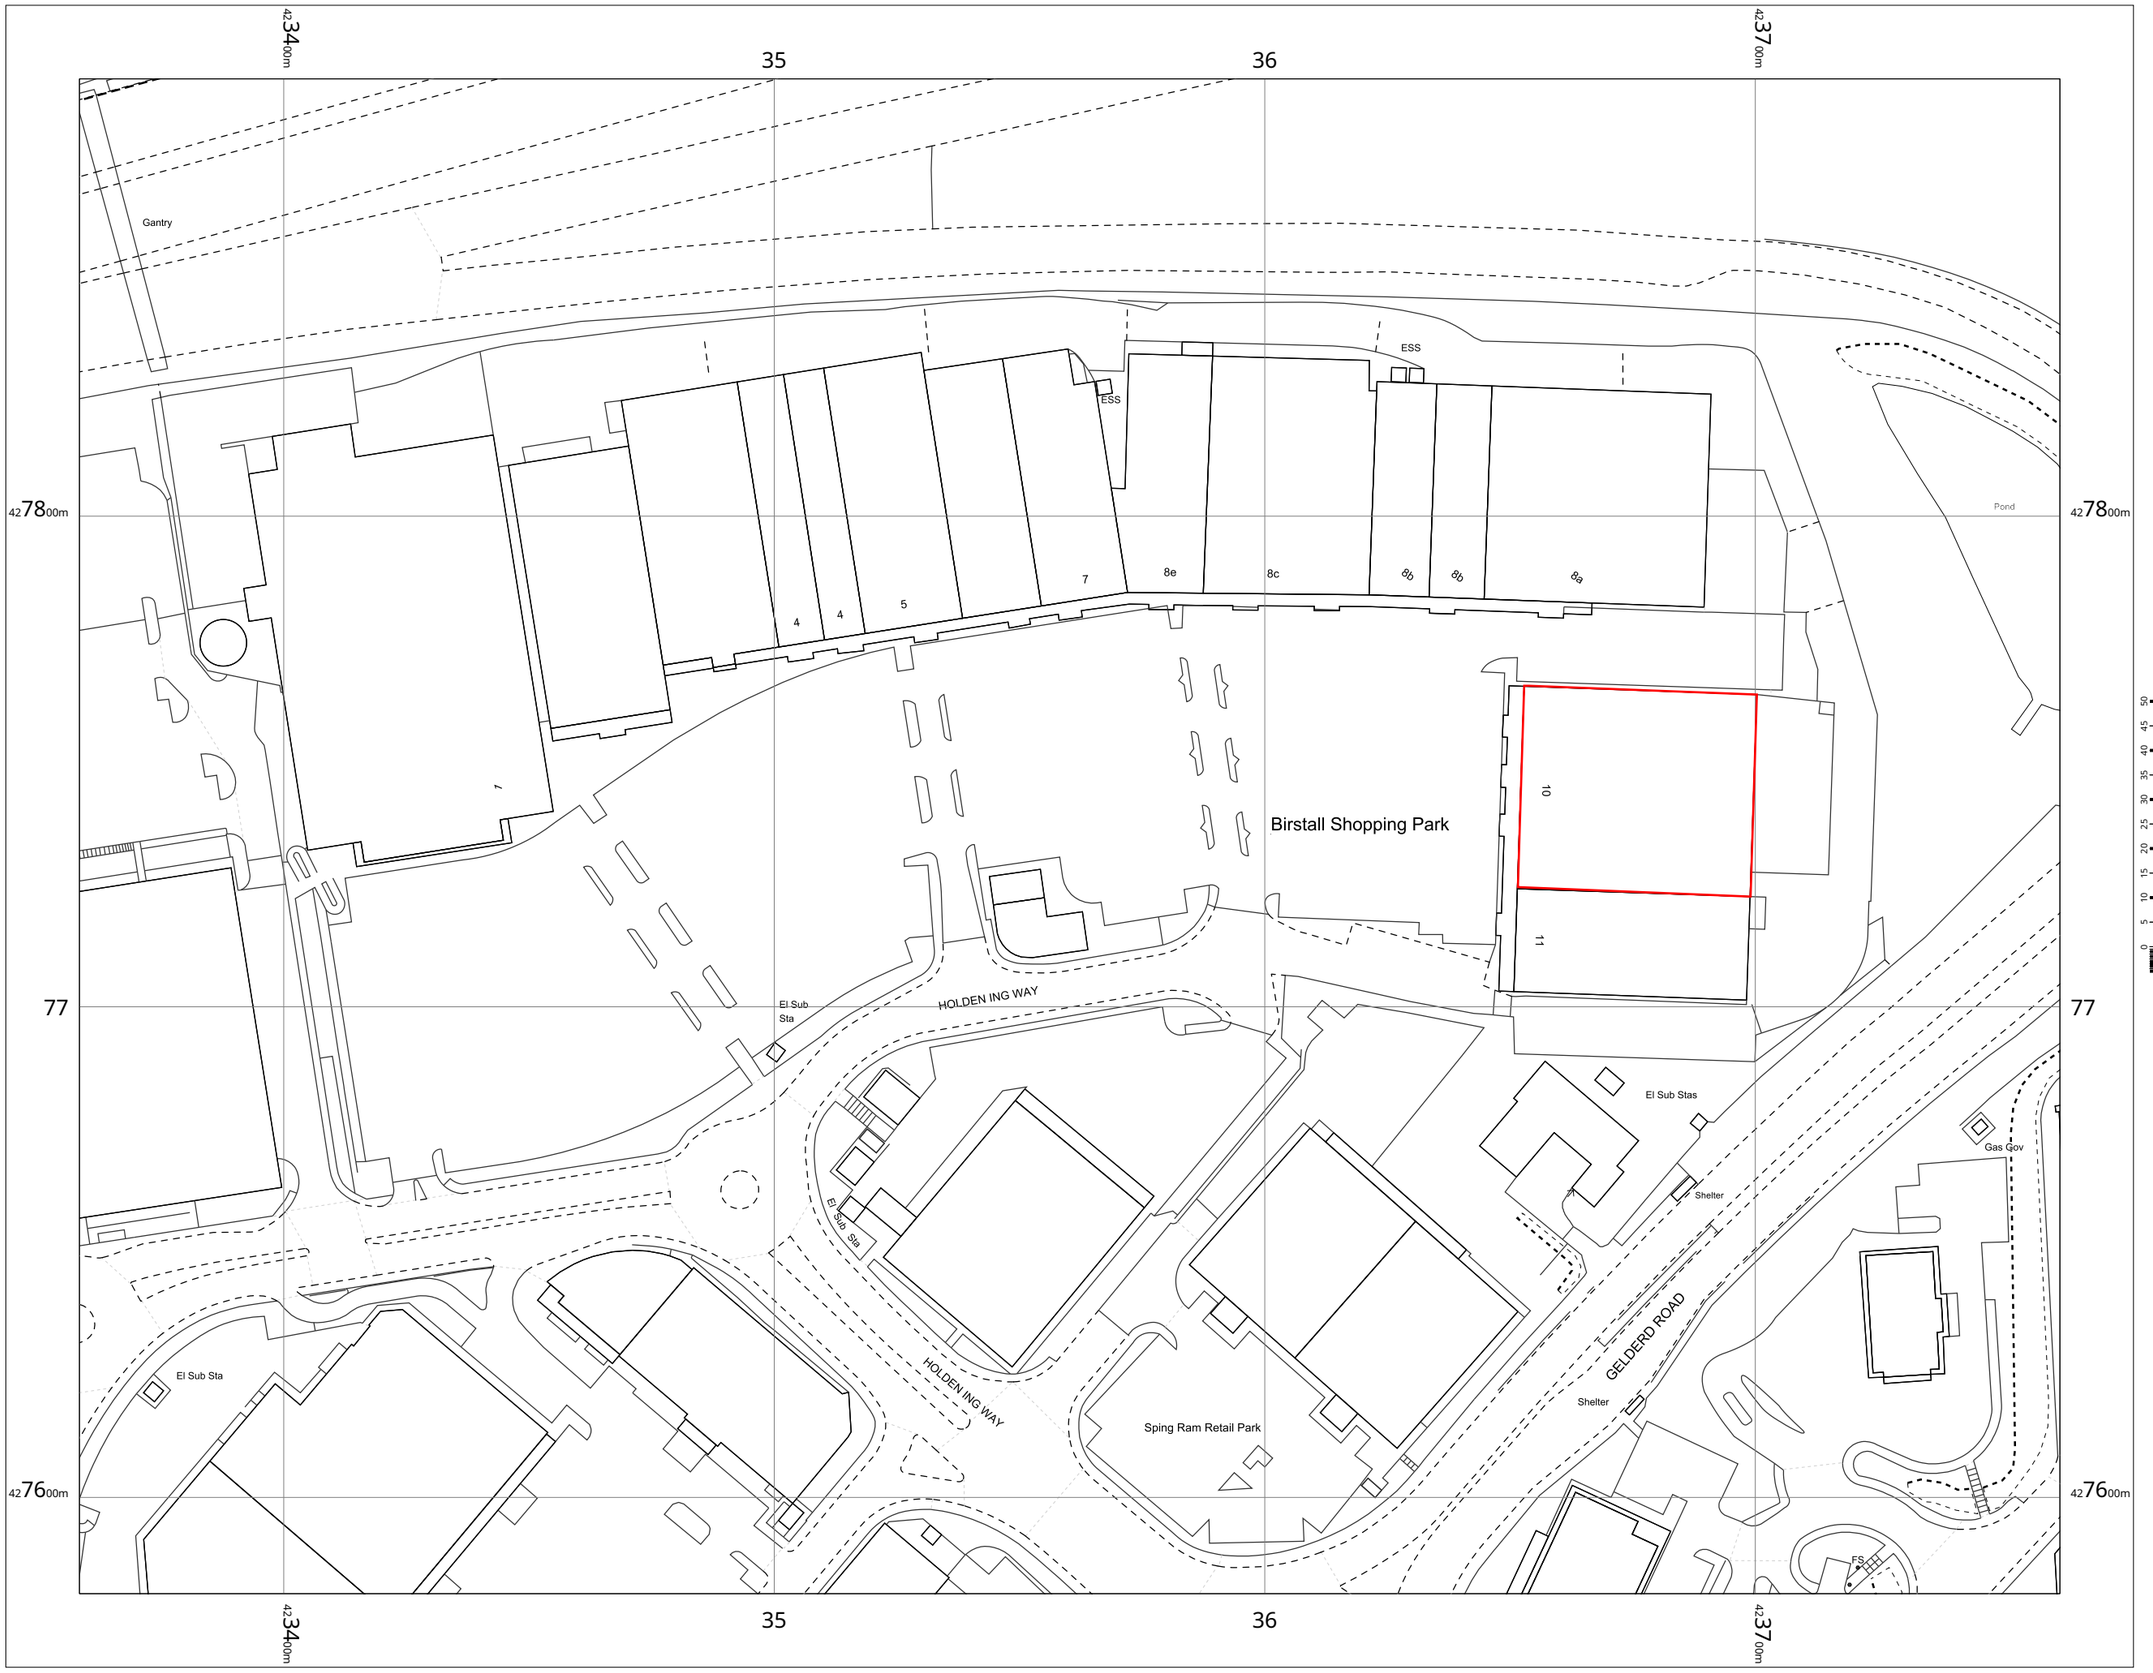

OS MasterMap 1250/2500/10000 scale
Wednesday, July 1, 2026, ID: BW1-01285899
maps.blackwell.co.uk

1:1250 scale print at A3, Centre: 423560 E, 427735 N

©Crown Copyright Ordnance Survey. Licence no. 100041041

Ordnance Survey Licensed Data

BLACKWELL'S MAPPING SERVICES
PERSONAL & PROFESSIONAL MAPPING
www.blackwellmapping.co.uk

TEL: 0800 151 2612
maps@blackwell.co.uk