
No part of this drawing may be reproduced without prior written permission.

KEY
ALL MEASUREMENTS
SHOWN IN MILLIMETRES

GROUND FLOOR GIFA 69m2


DO NOT SCALE IF IN DOUBT PLEASE ASK

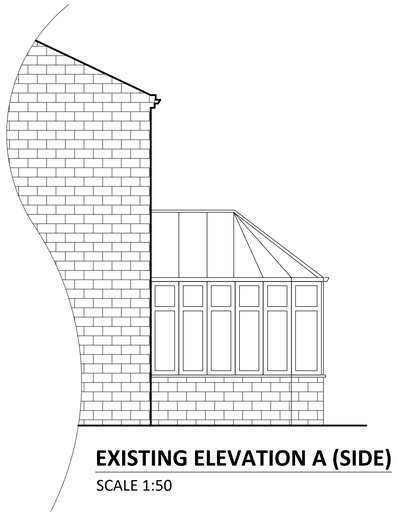


EXISTING ELEVATION A (SIDE)
SCALE 1:50



EXISTING ELEVATION B (REAR)
SCALE 1:50

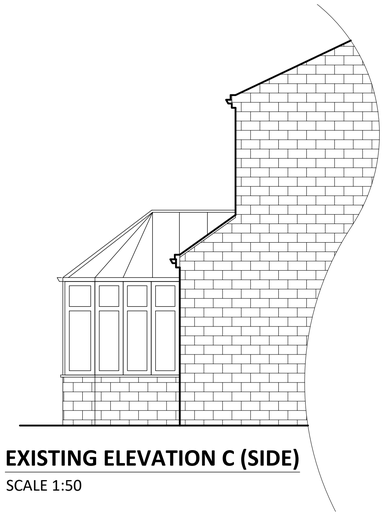

EXISTING ELEVATION C (SIDE)
SCALE 1:50

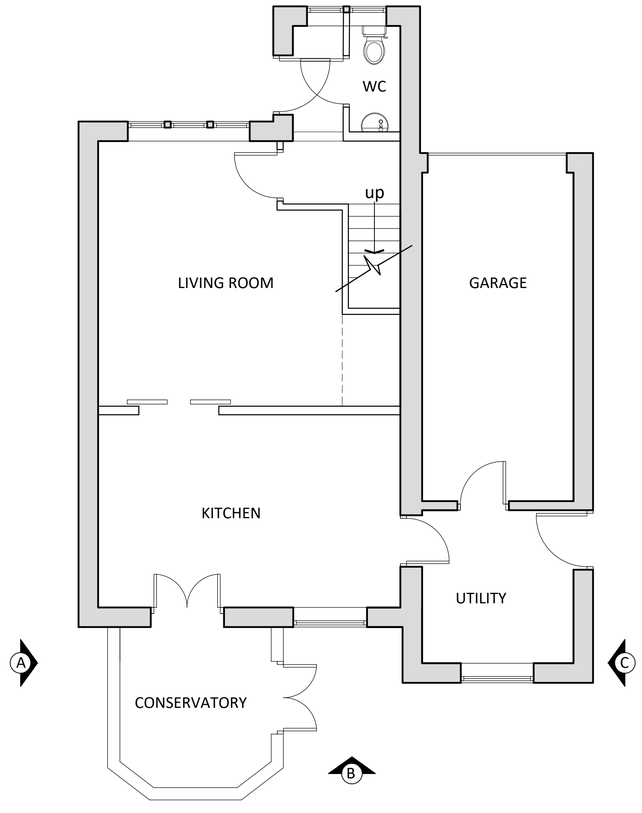

EXISTING GROUND FLOOR LAYOUT
SCALE 1:50

REV	DATE	DETAILS	INITIAL

PROJECT 62 CLOUGH LEA
MARSDEN
HUDDERSFIELD, HD7 6DN
CLIENT MR & MRS DONAGHEY

TITLE EXISTING LAYOUT
AND ELEVATIONS

DRG No. HD7-01 SCALE 1:50 @ A1

DRN BY T.D DATE 25/06/26