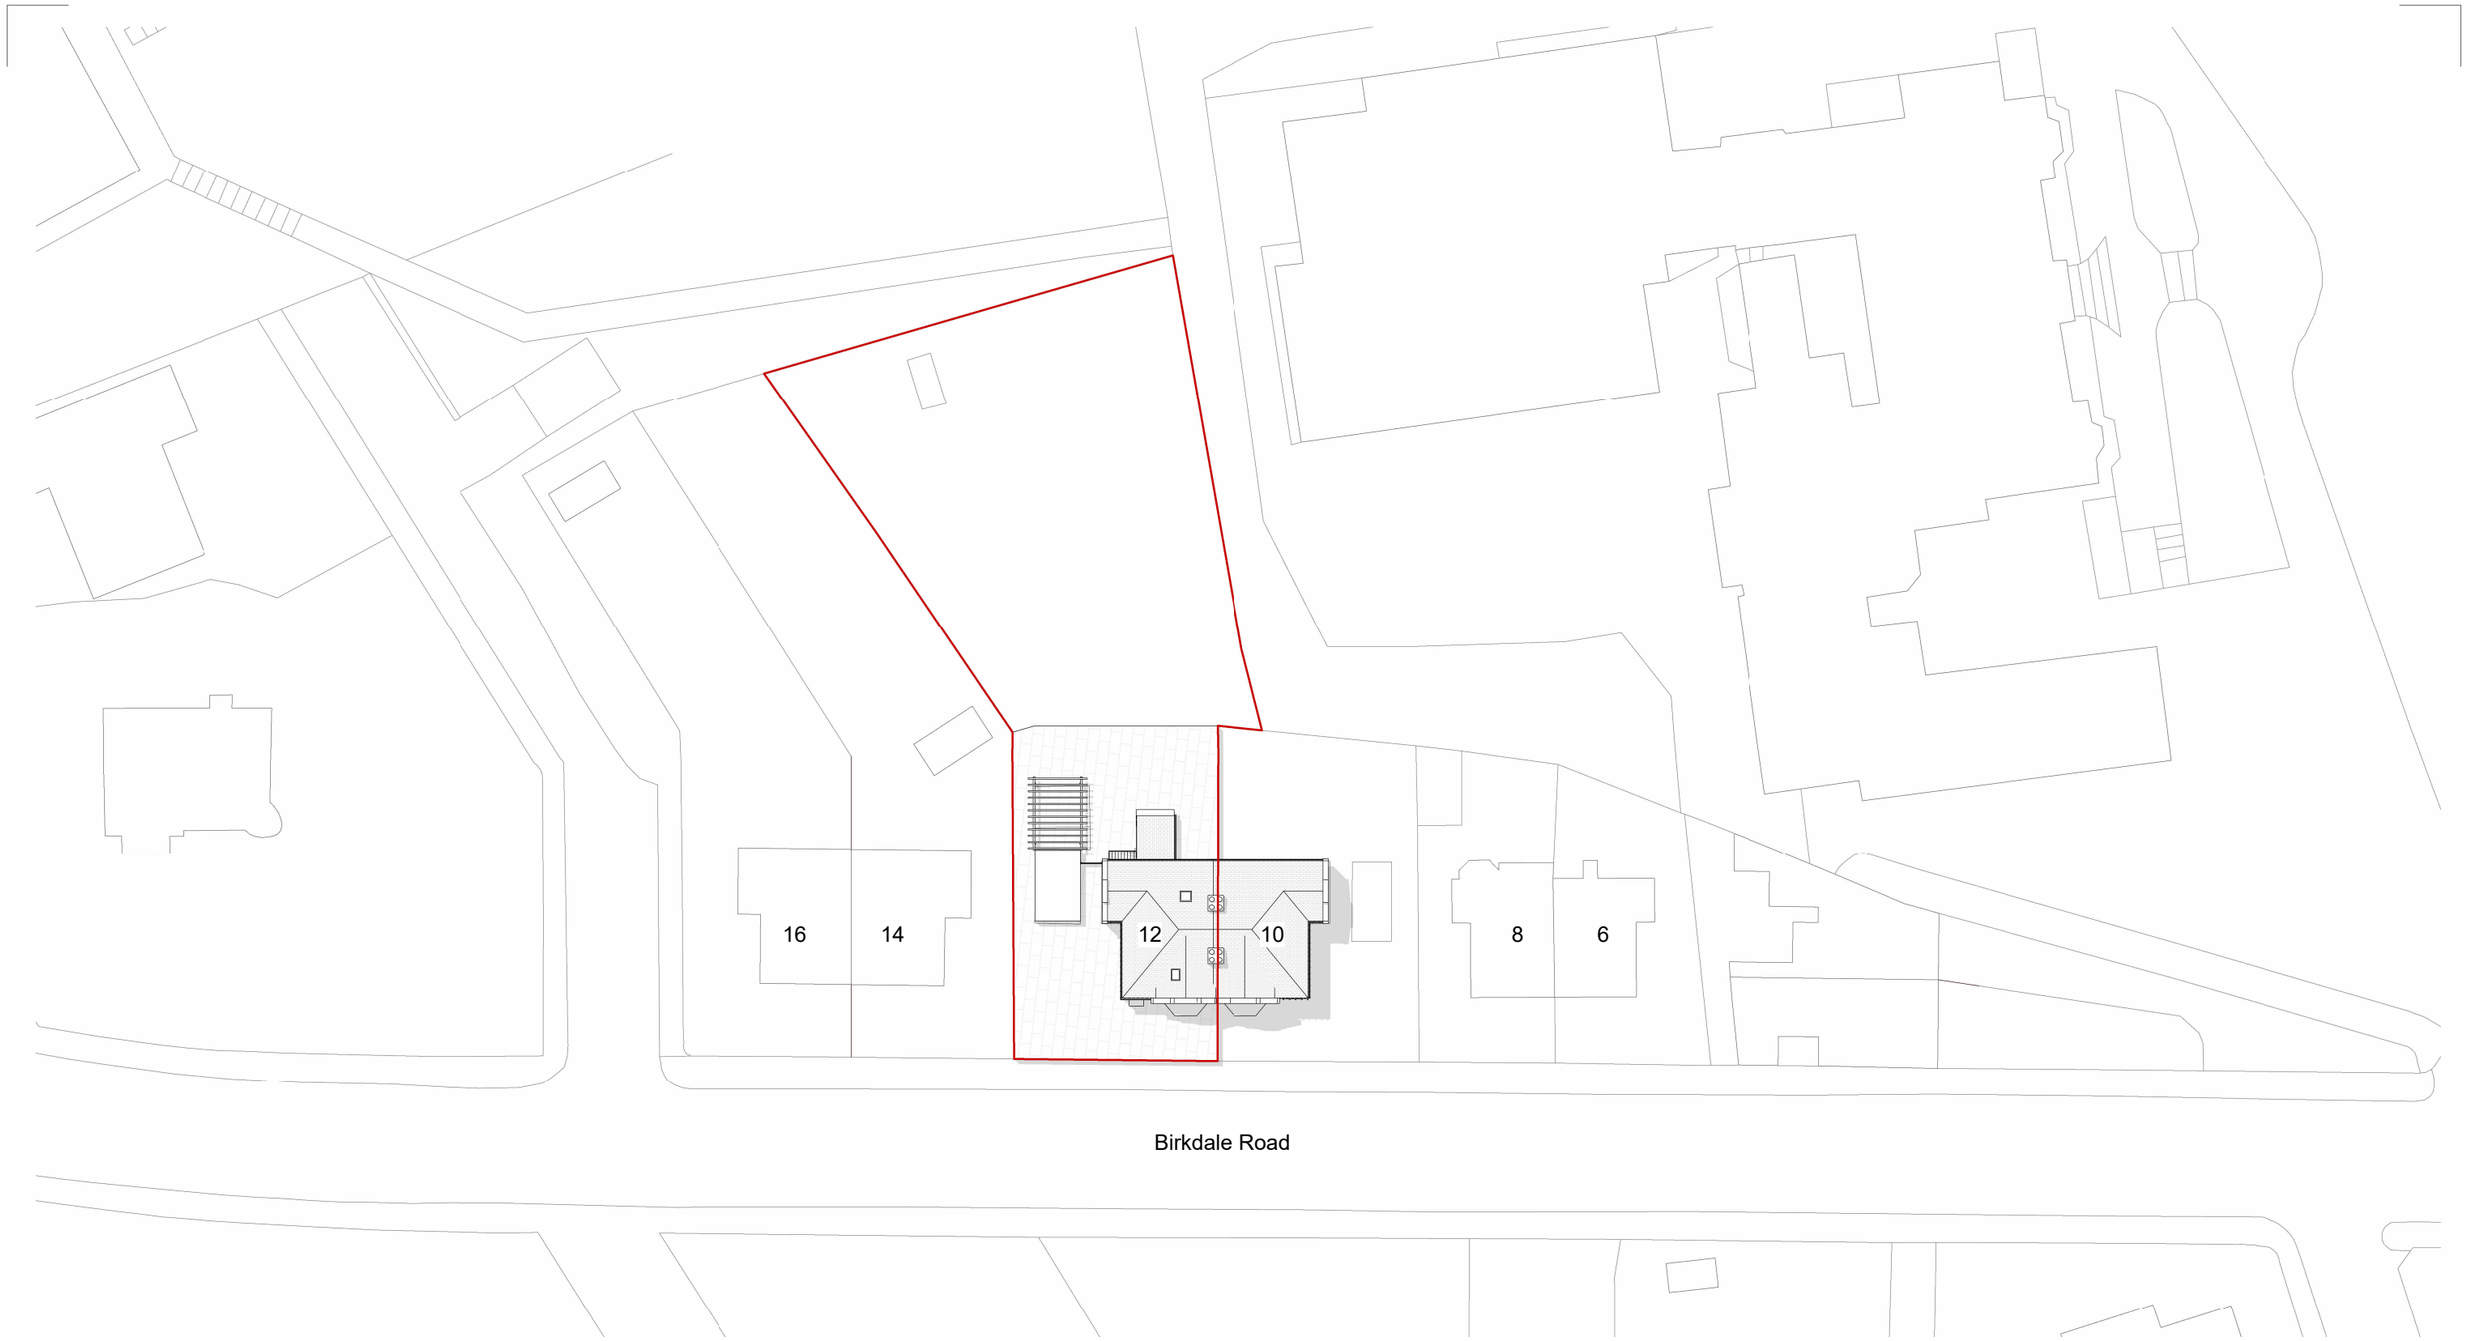

1

Site Plan - Proposed

1 : 500

NORTH

0 5.0 10.0 15.0 20.0 25.0 35.0m

The copyright of this drawing is vested with Novl Studio and must not be copied or reproduced without the consent of the company.

Rev.	Description	Date	Drawn	Chk.

Client
Mr & Mrs Chaudhry

Project
12 Birkdale Road, Dewsbury

Drawing Title
Proposed Site Plan

Drawing Status
PLANNING

NOVL STUDIO

Drawing No.	Revision
25-012-PL21	

Drawn	Checked	Paper Size	Scale	Date
AH	AA	A3	1 : 500	25.06.26