

Issue Purpose : HH Application

Project	Proposed solar panels,
Address	Broughton House, Cambridge Street, Batley, WF17 5JH

Date	01-07-2026
Scale	1:500,1250@ A3
Site plans	
D.N.	2644 - BH - 01

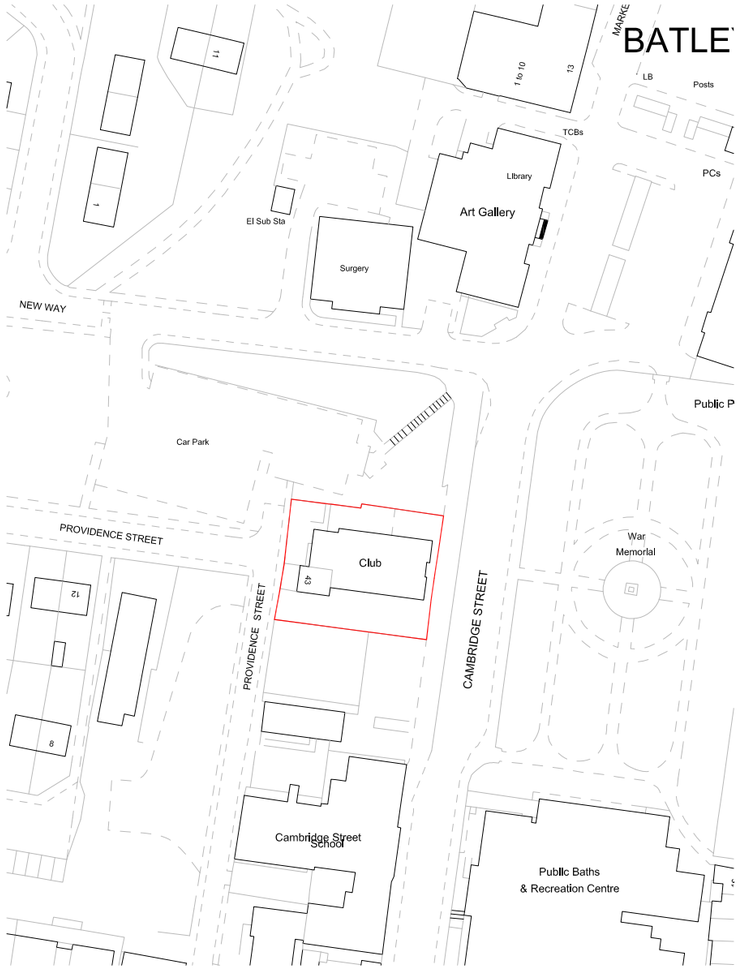

LOCATION PLAN

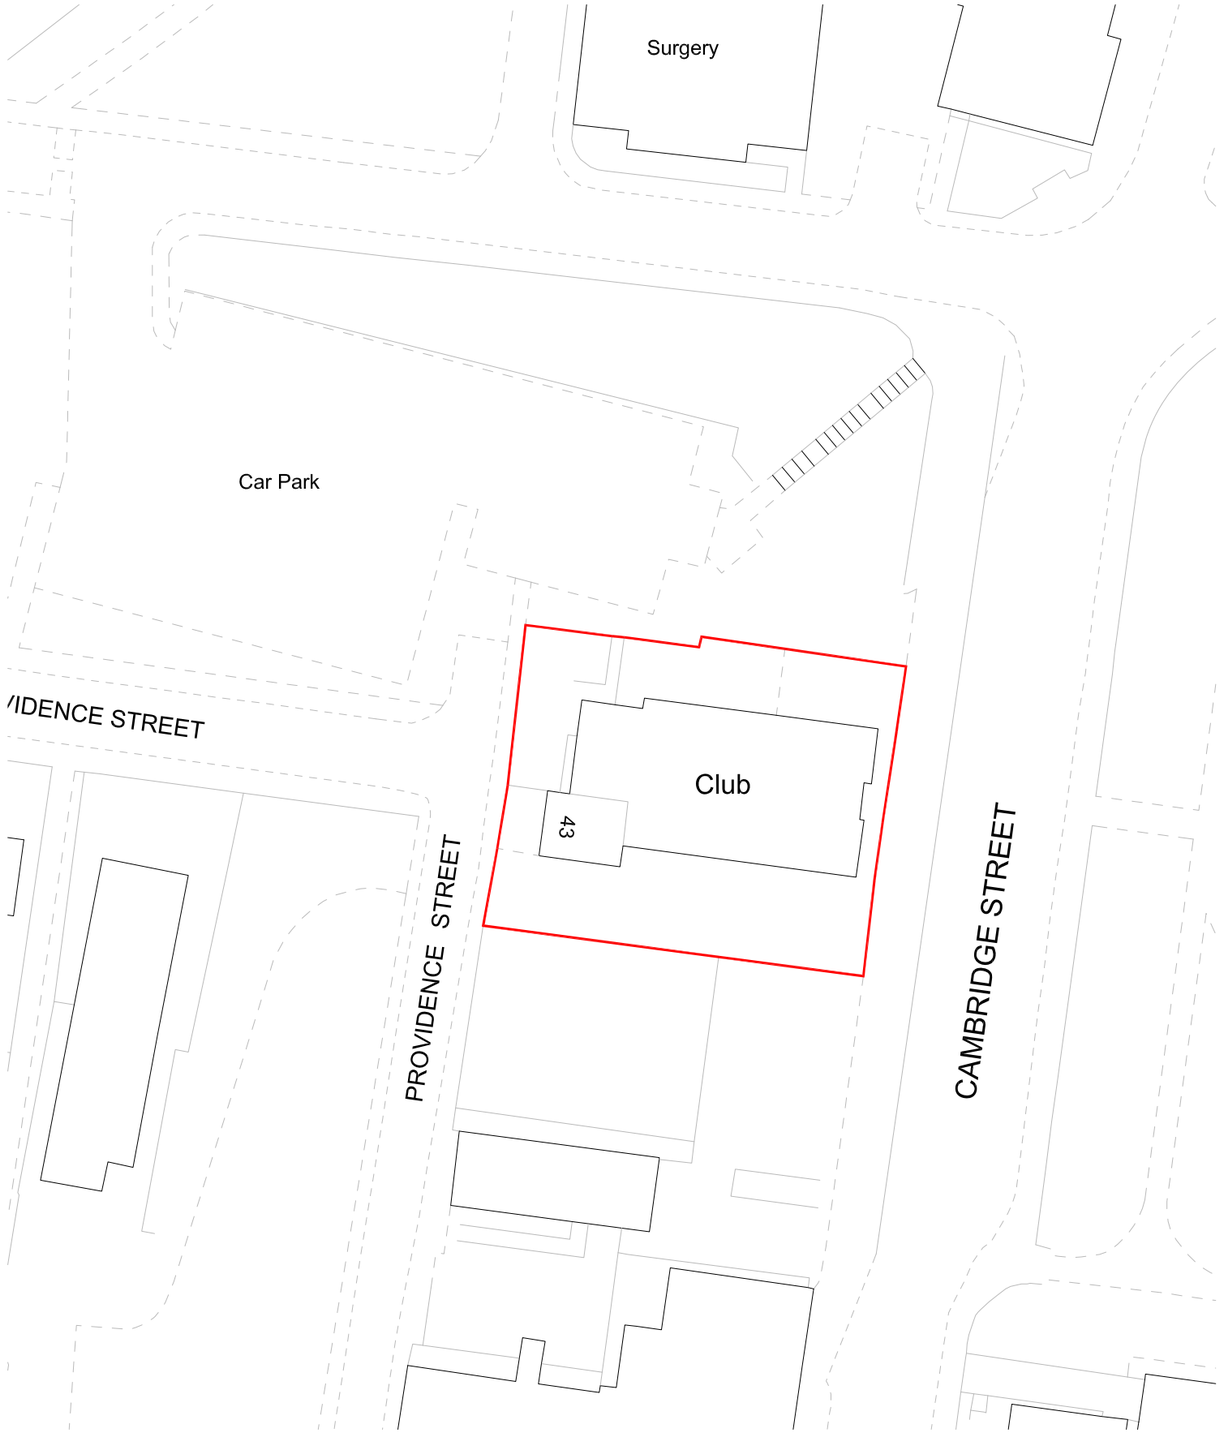

EXISTING SITE PLAN