
INFORMATION CONTAINED IN THIS DRAWNG IS THE SOLE COPYRIGHT OF STUDIO G ARCHITECTURAL AND IS NOT TO BE REPRODUCED WITHOUT PERMISSION

DO NOT SCALE, REFER TO FIGURED DIMENSIONS ONLY

REVISIONS

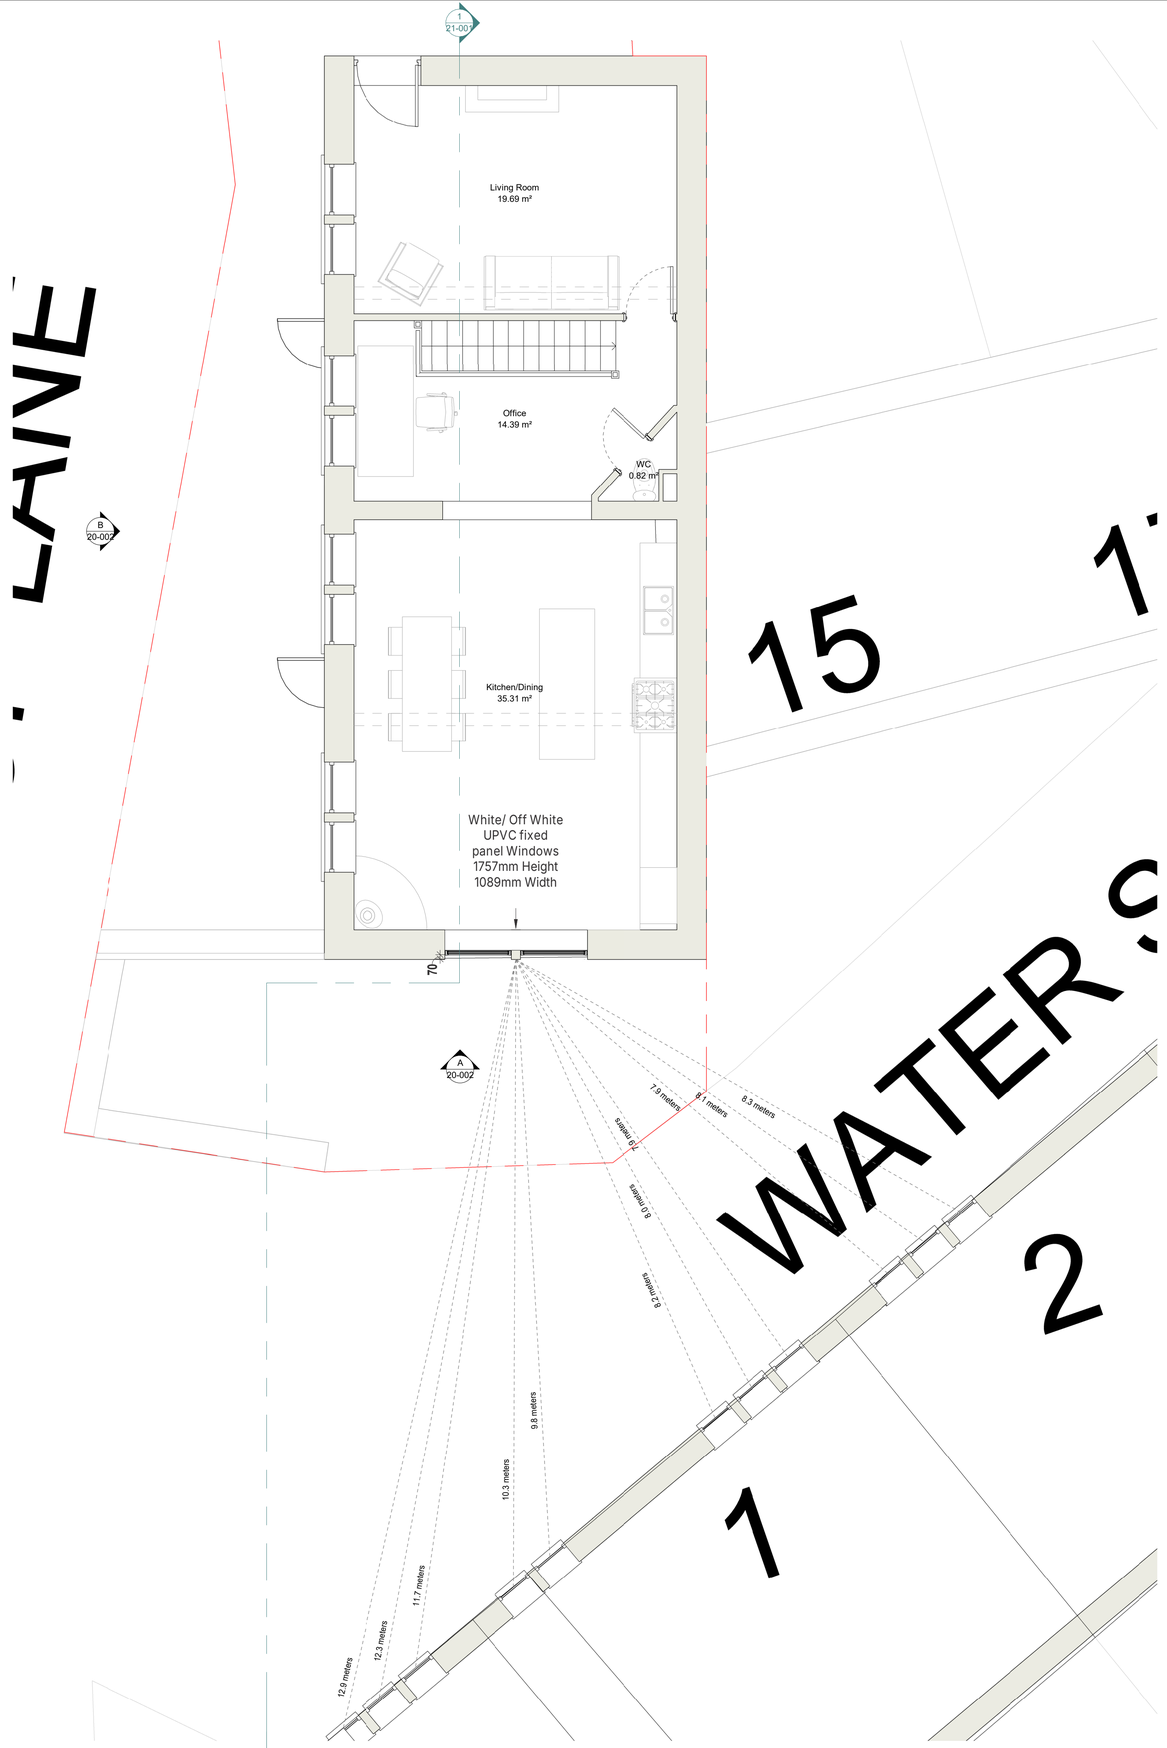


First Floor Plan

1 : 50



West Elevation - B

1 : 50

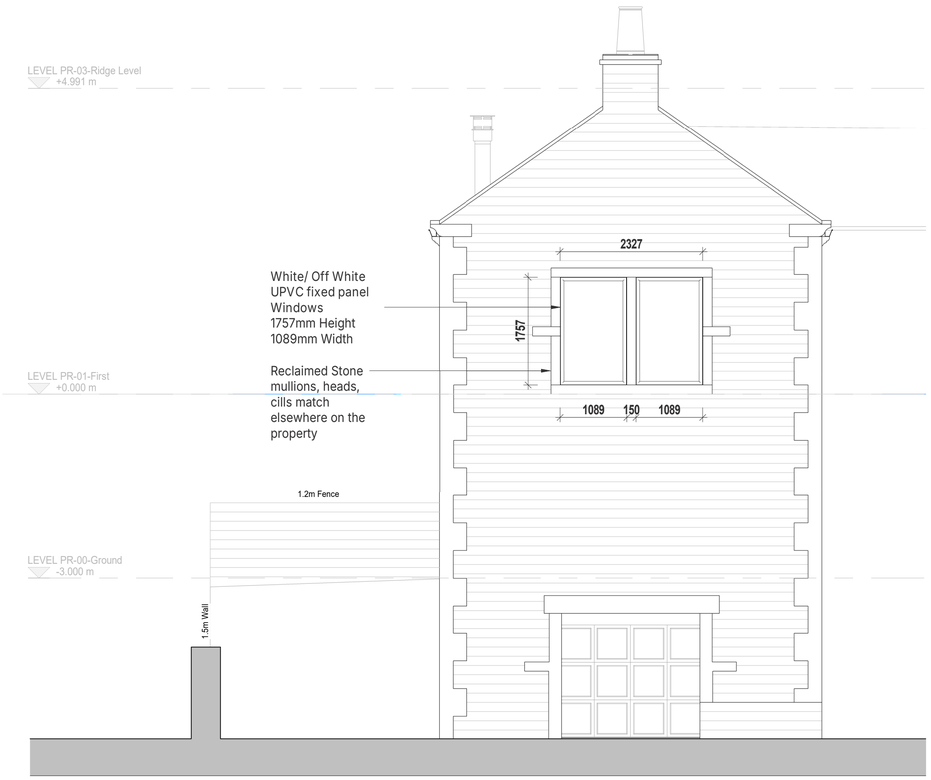

South Elevation - A

1 : 50

NORTH

STUDIO.G ARCHITECTURAL

Holmfirth | HD9 1QB
0754 835 3975
www.studiogarchitectural.co.uk

PROJECT
2 CO-OP LANE HOLMBRIDGE

TITLE
PROPOSED PLANS & ELEVATIONS

SCALE	DATE
1 : 50 @ A1	05/2026

DRAWN	REVIEWED
GZ	

SGA REF	NUMBER	REVISION
24-020	20-002	

STATUS
PLANNING