
INFORMATION CONTAINED IN THIS DRAWNG IS THE SOLE COPYRIGHT OF STUDIO G ARCHITECTURAL AND IS NOT TO BE REPRODUCED WITHOUT PERMISSION

DO NOT SCALE, REFER TO FIGURED DIMENSIONS ONLY

REVISIONS

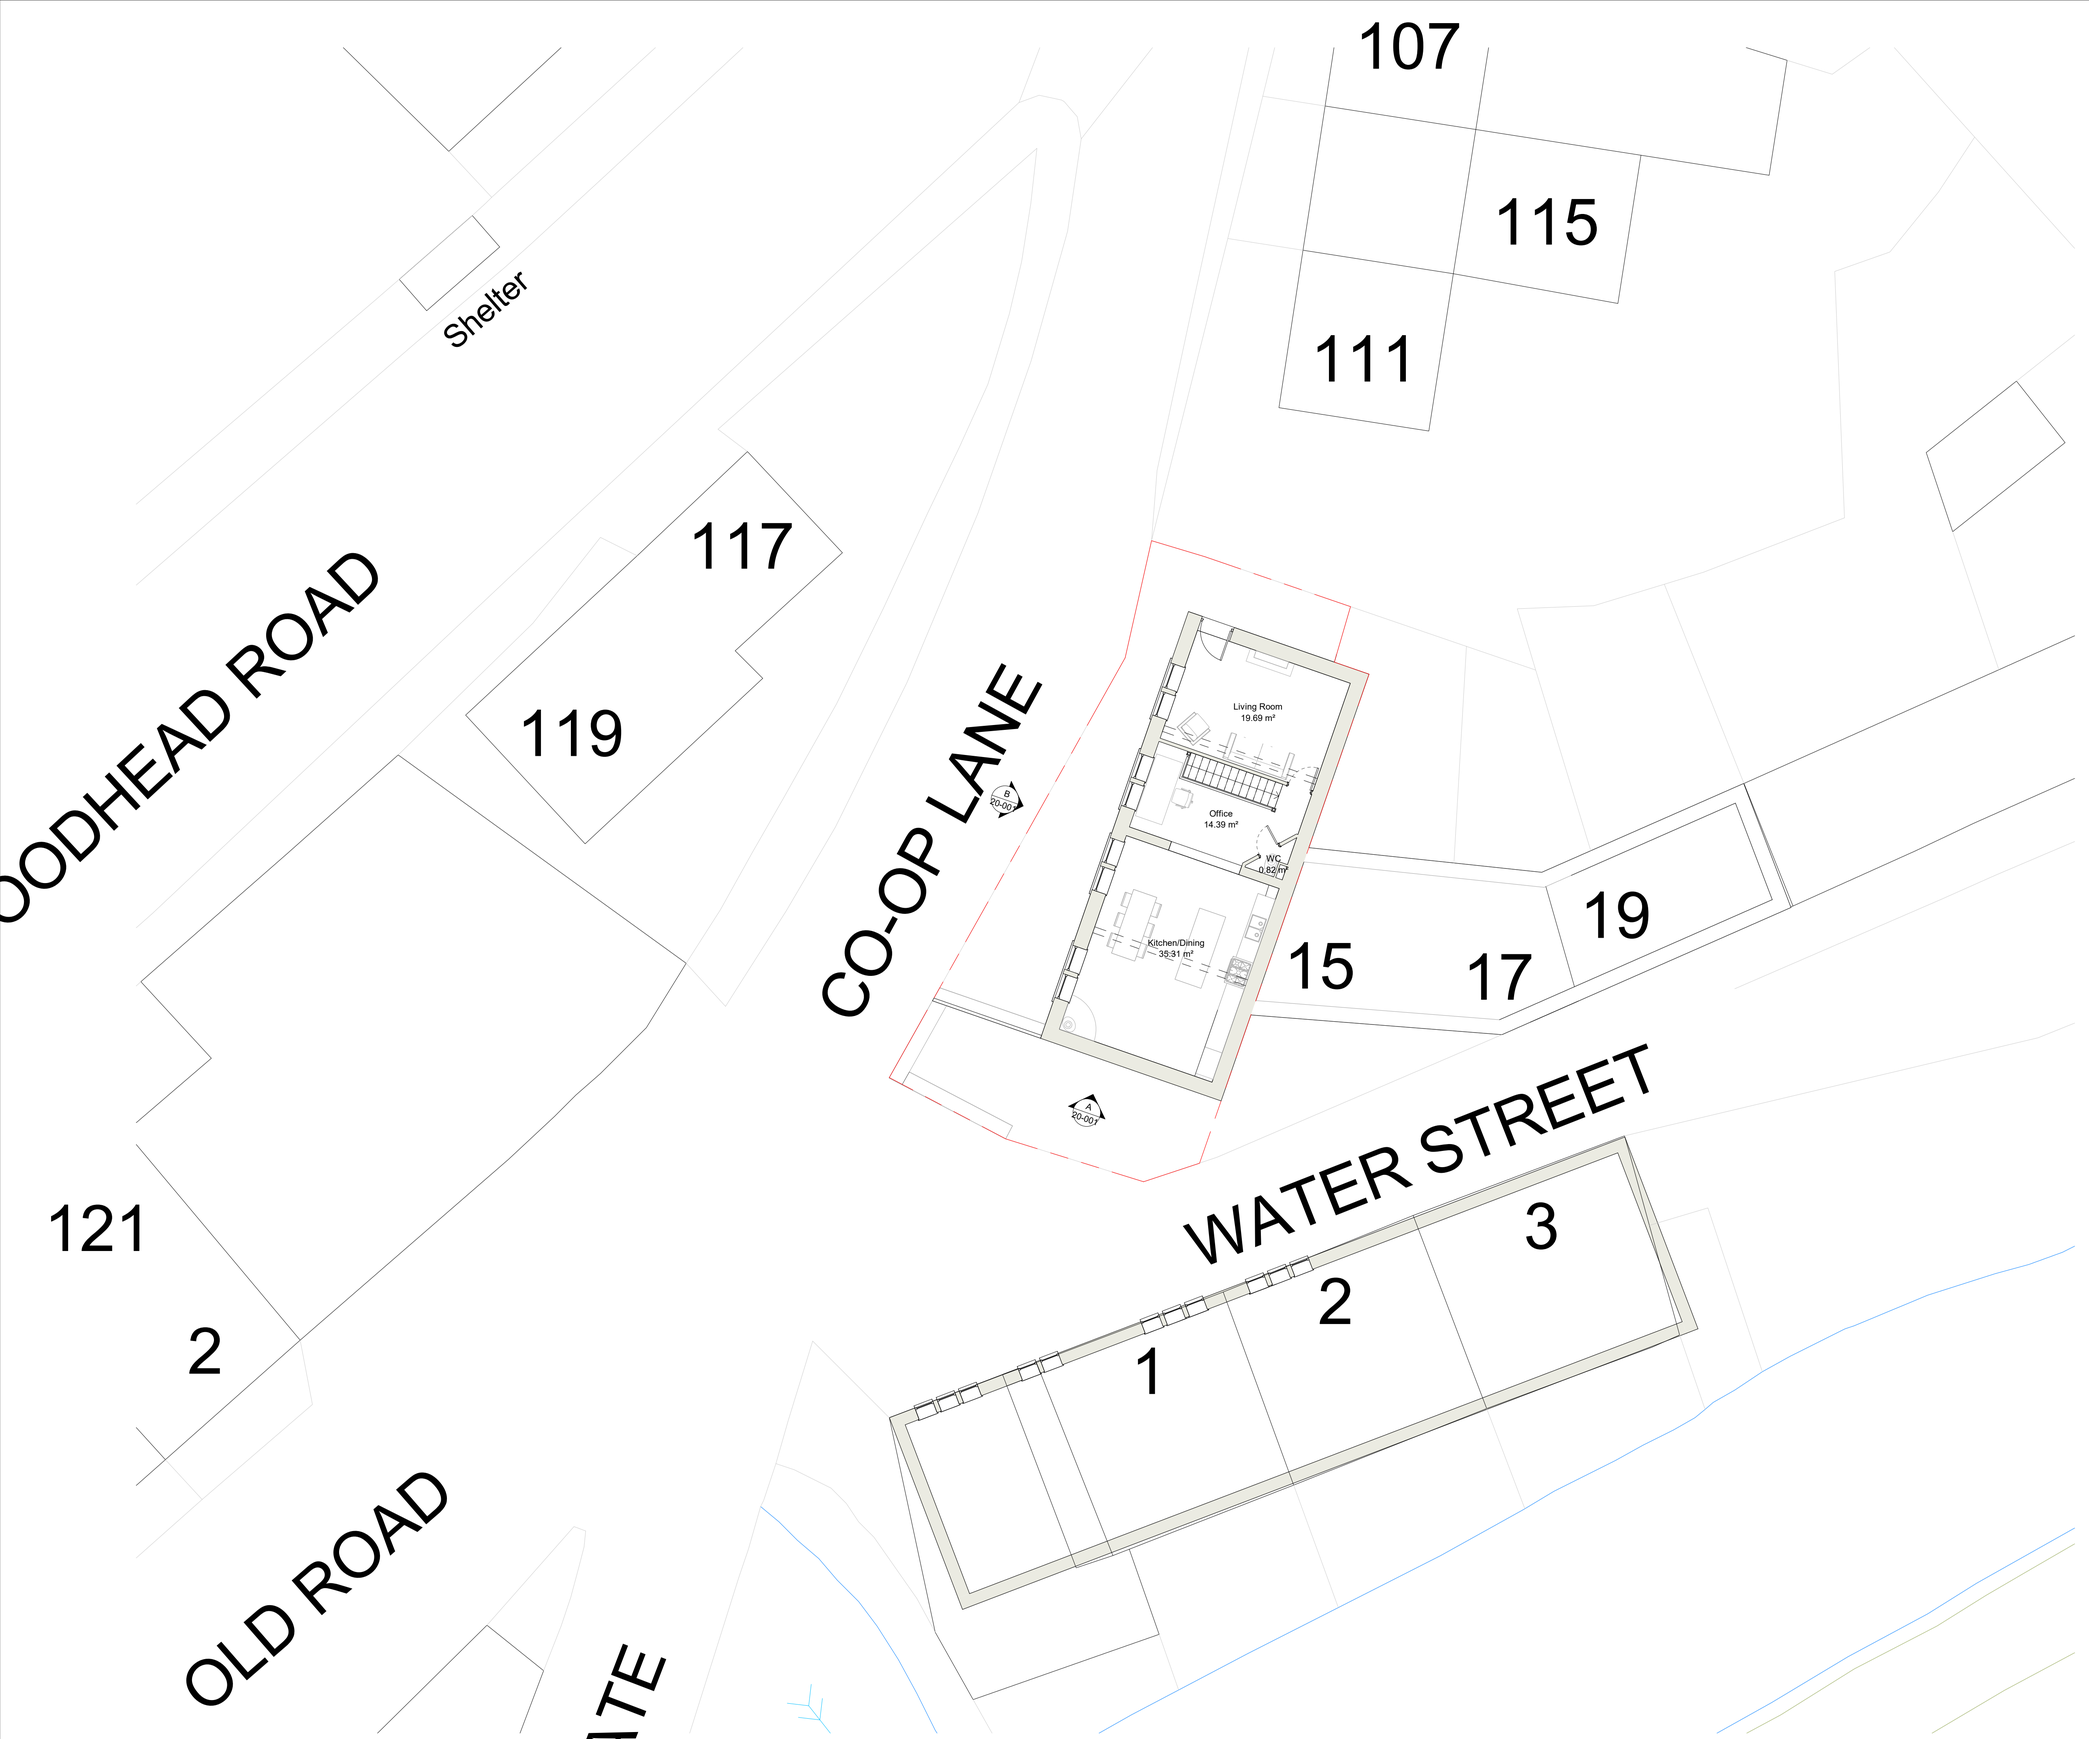

Existing Site Plan

1 : 100

NORTH

STUDIO.G ARCHITECTURAL

Holmfirth | HD9 1QB
0754 835 3975
www.studiogarchitectural.co.uk

PROJECT
2 CO-OP LANE HOLMBRIDGE

TITLE
EXISTING SITE PLAN

SCALE	DATE
1 : 100 @ A1	12/2025

DRAWN	REVIEWED
GZ	

SGA REF	NUMBER	REVISION
24-020	90-002	

STATUS
PLANNING