
INFORMATION CONTAINED IN THIS DRAWNG IS THE SOLE COPYRIGHT OF STUDIO G ARCHITECTURAL AND IS NOT TO BE REPRODUCED WITHOUT PERMISSION

DO NOT SCALE, REFER TO FIGURED DIMENSIONS ONLY

REVISIONS

Rev A - GZ - 24/08/2026 - Proposed window openings reduced in scale in response to LPA comments. Plans and site section updated and internal photos accuratley captured to further demonstrate sightlines and relationship with neighbouring properties.

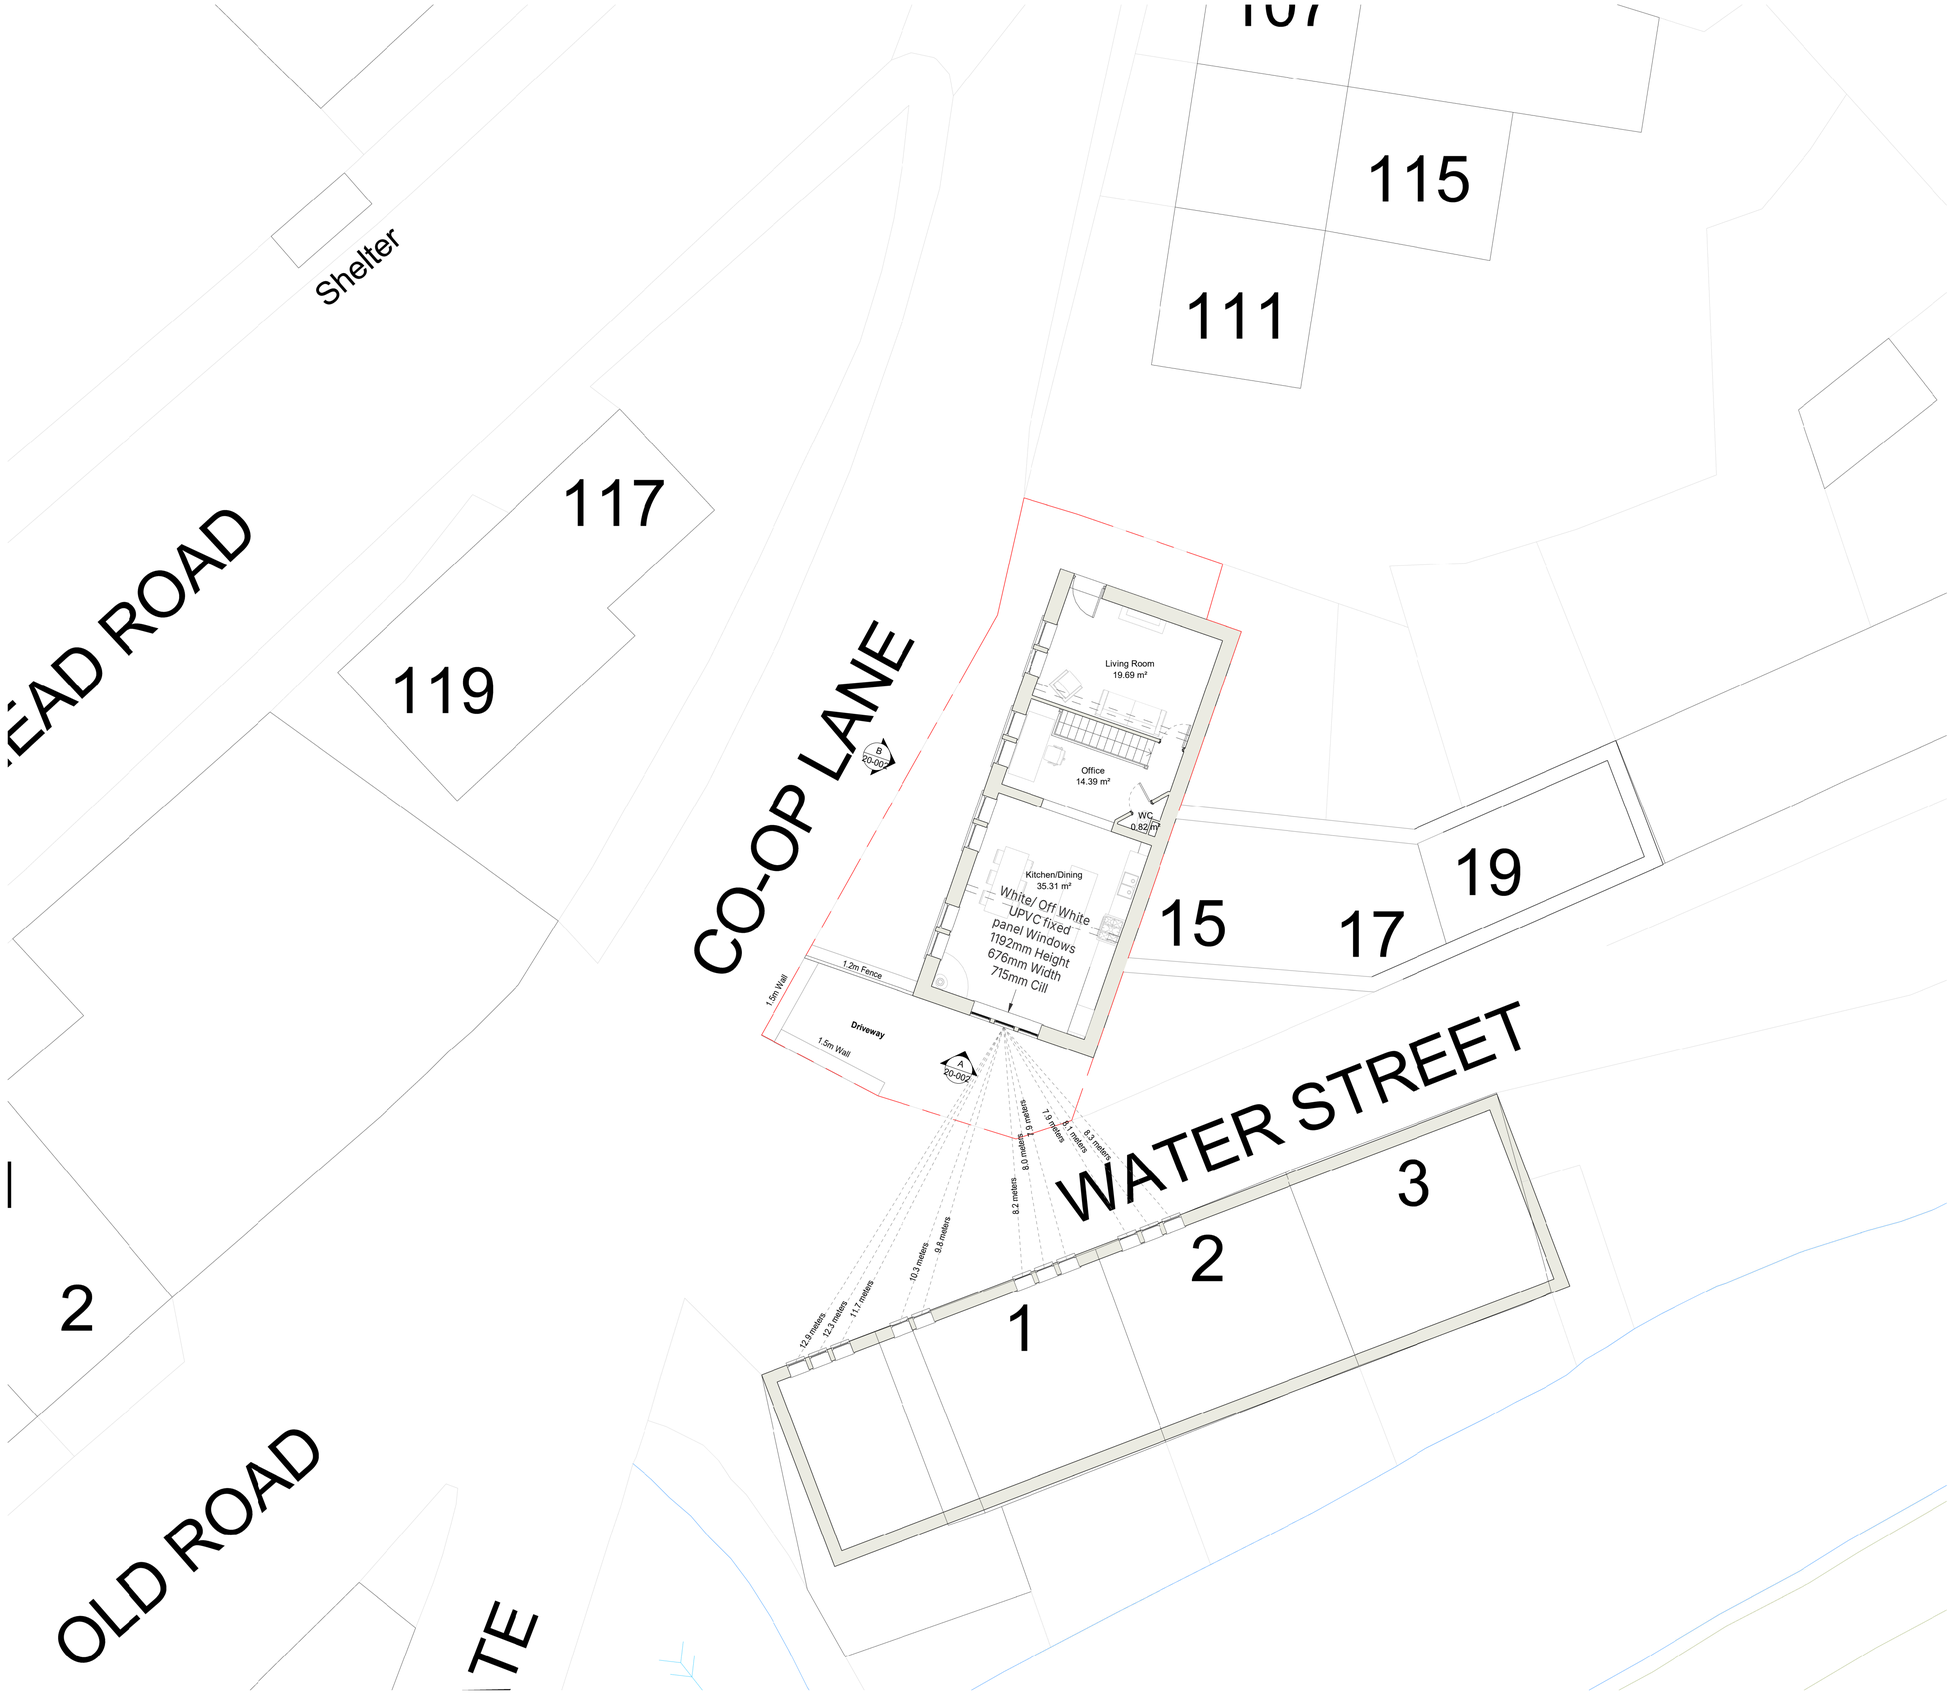

Proposed Site Plan

1 : 100

NORTH

STUDIO.G ARCHITECTURAL

Holmfirth | HD9 1QB
0754 835 3975
www.studiogarchitectural.co.uk

PROJECT
2 CO-OP LANE HOLMBRIDGE

TITLE
PROPOSED SITE PLAN

SCALE
1 : 100 @ A1

DATE
05/2026

DRAWN
GZ

REVIEWED

SGA REF
24-020

NUMBER
90-003

REVISION
A

STATUS
PLANNING