



First Floor Plan

1 : 50

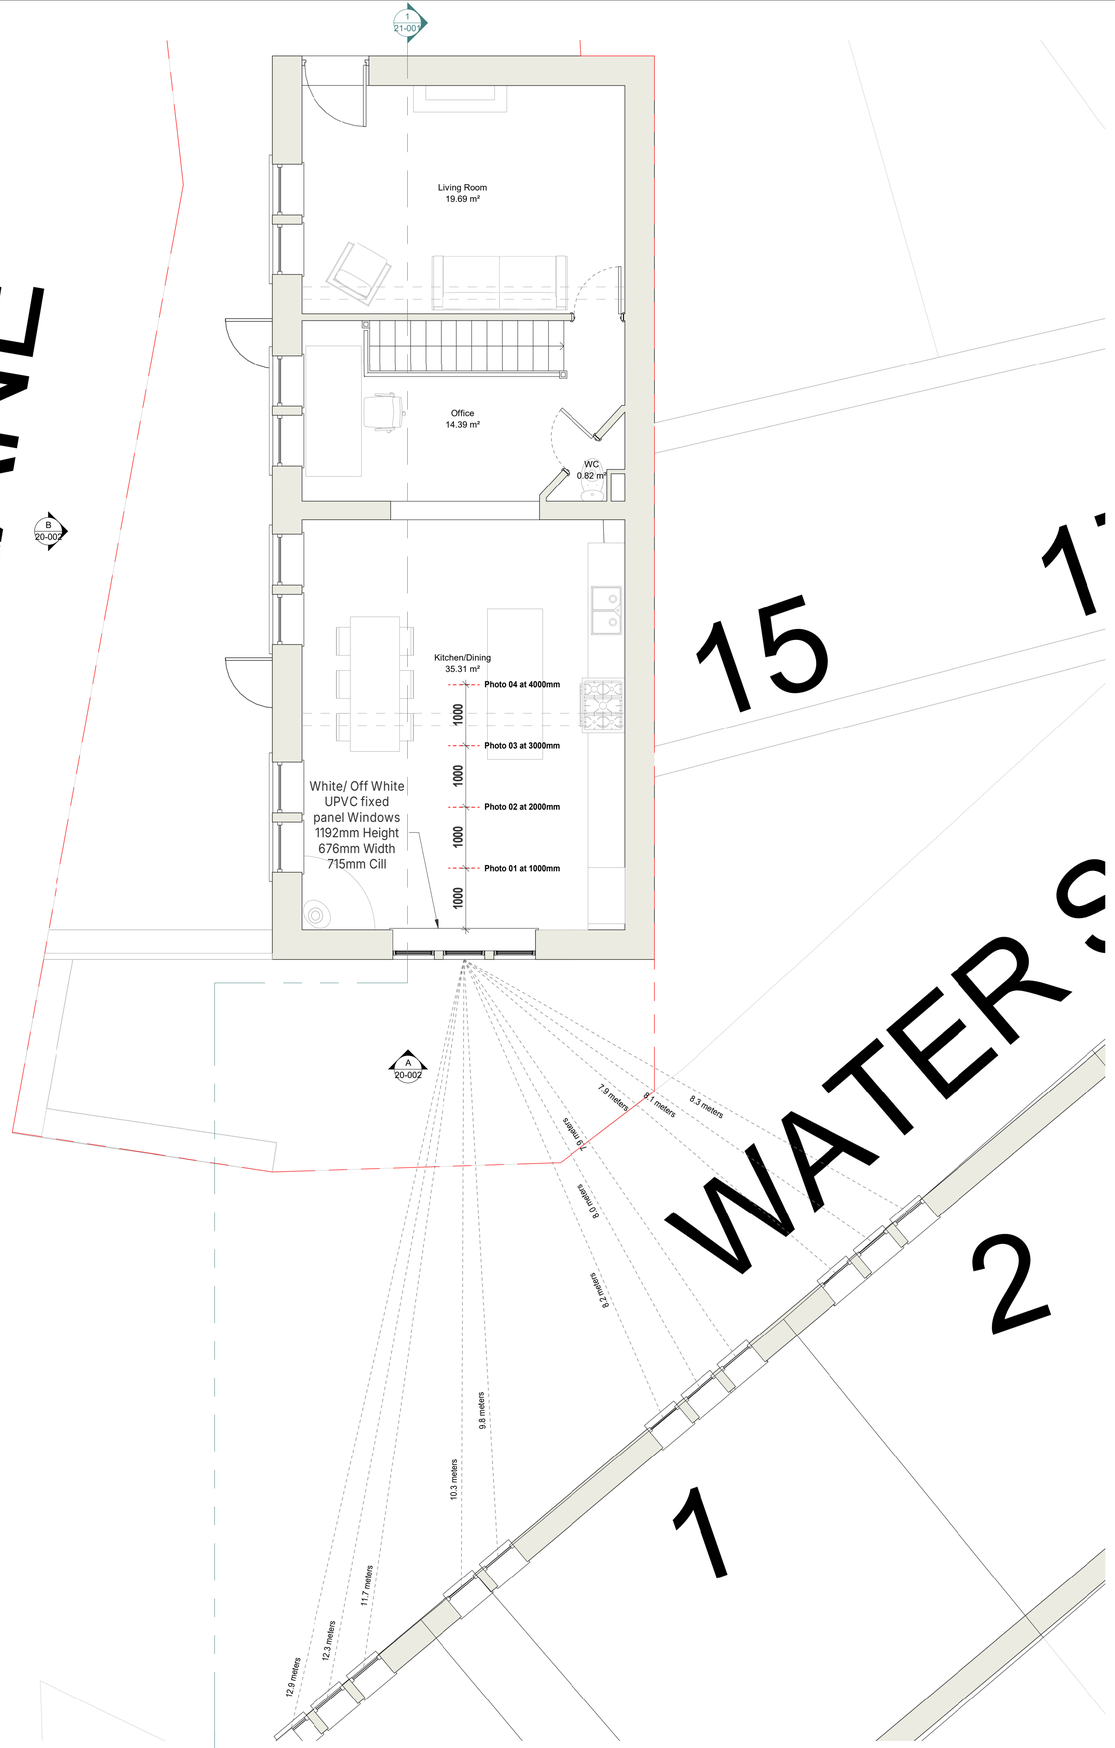

West Elevation - B

1 : 50

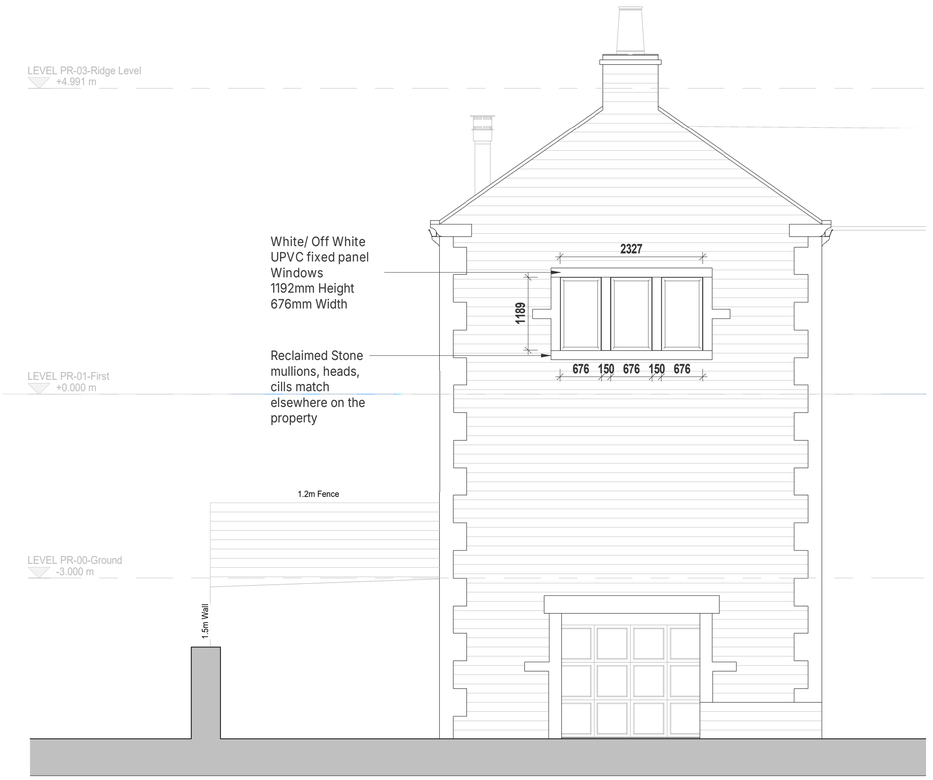

South Elevation - A

1 : 50

INFORMATION CONTAINED IN THIS DRAWNG IS THE SOLE COPYRIGHT OF STUDIO G ARCHITECTURAL AND IS NOT TO BE REPRODUCED WITHOUT PERMISSION

DO NOT SCALE, REFER TO FIGURED DIMENSIONS ONLY

REVISIONS

Rev A - GZ - 24/08/2026 - Proposed window openings reduced in scale in response to LPA comments. Plans and site section updated and,internal photos accuratley captured.to further demonstrate sightlines and relationship with neighbouring properties.

NORTH

STUDIO.G ARCHITECTURAL

Holmfirth | HD9 1QB
0754 835 3975
www.studiogarchitectural.co.uk

PROJECT
2 CO-OP LANE HOLMBRIDGE

TITLE
PROPOSED PLANS & ELEVATIONS

SCALE	DATE
1 : 50 @ A1	05/2026

DRAWN	REVIEWED
GZ	

SGA REF	NUMBER	REVISION
24-020	20-002	A

STATUS
PLANNING