




ELEVATION 1

ELEVATION 2

ELEVATION 3

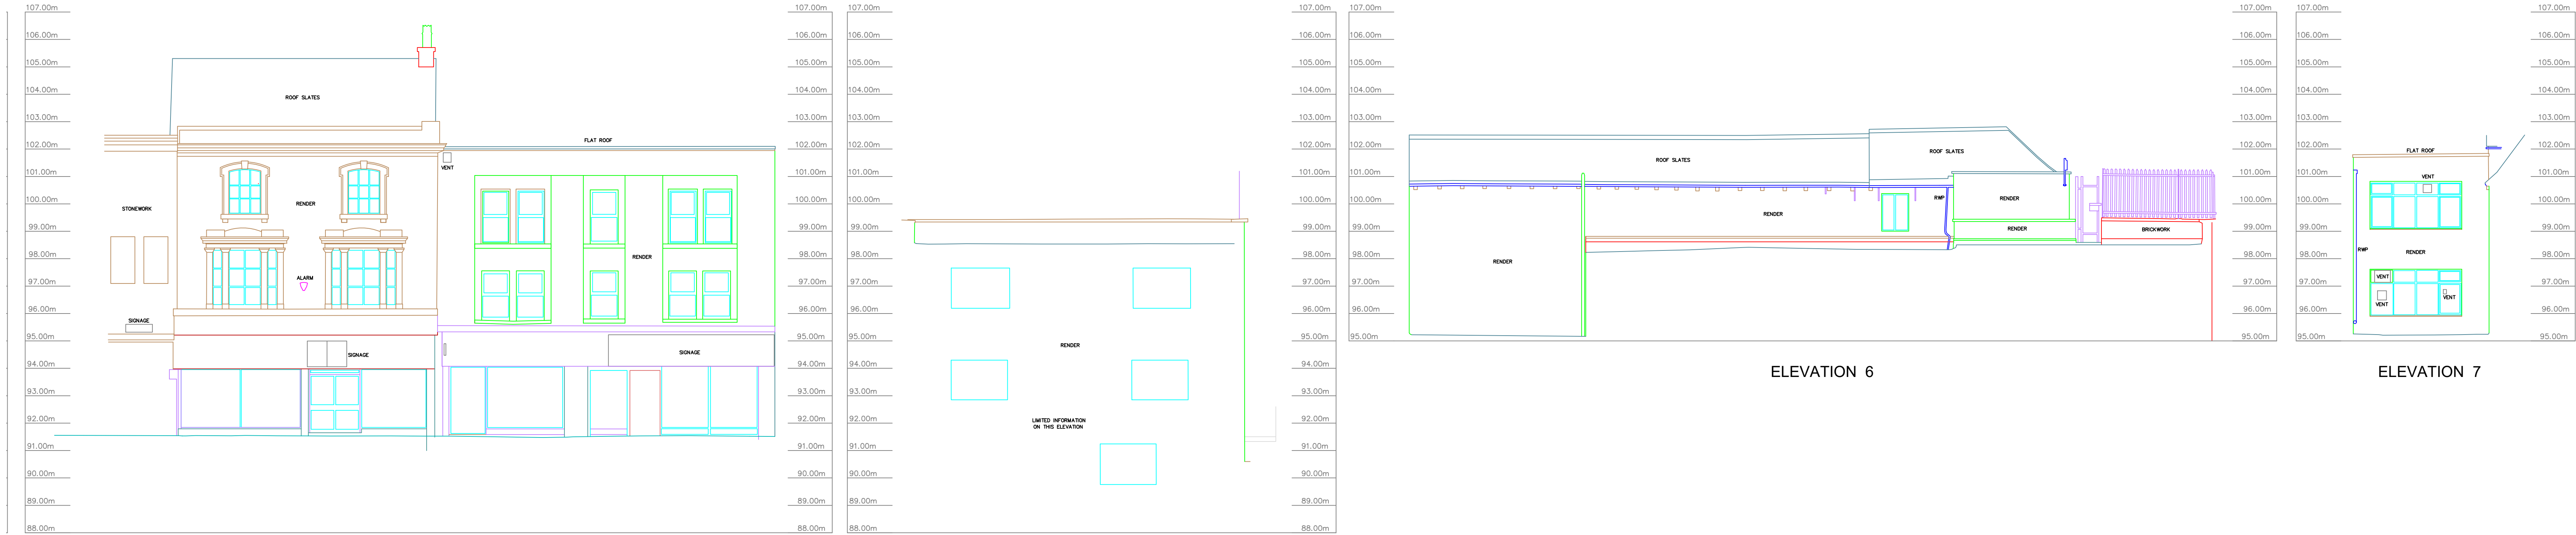


ELEVATION 4

ELEVATION 5

ELEVATION 6


ELEVATION 7

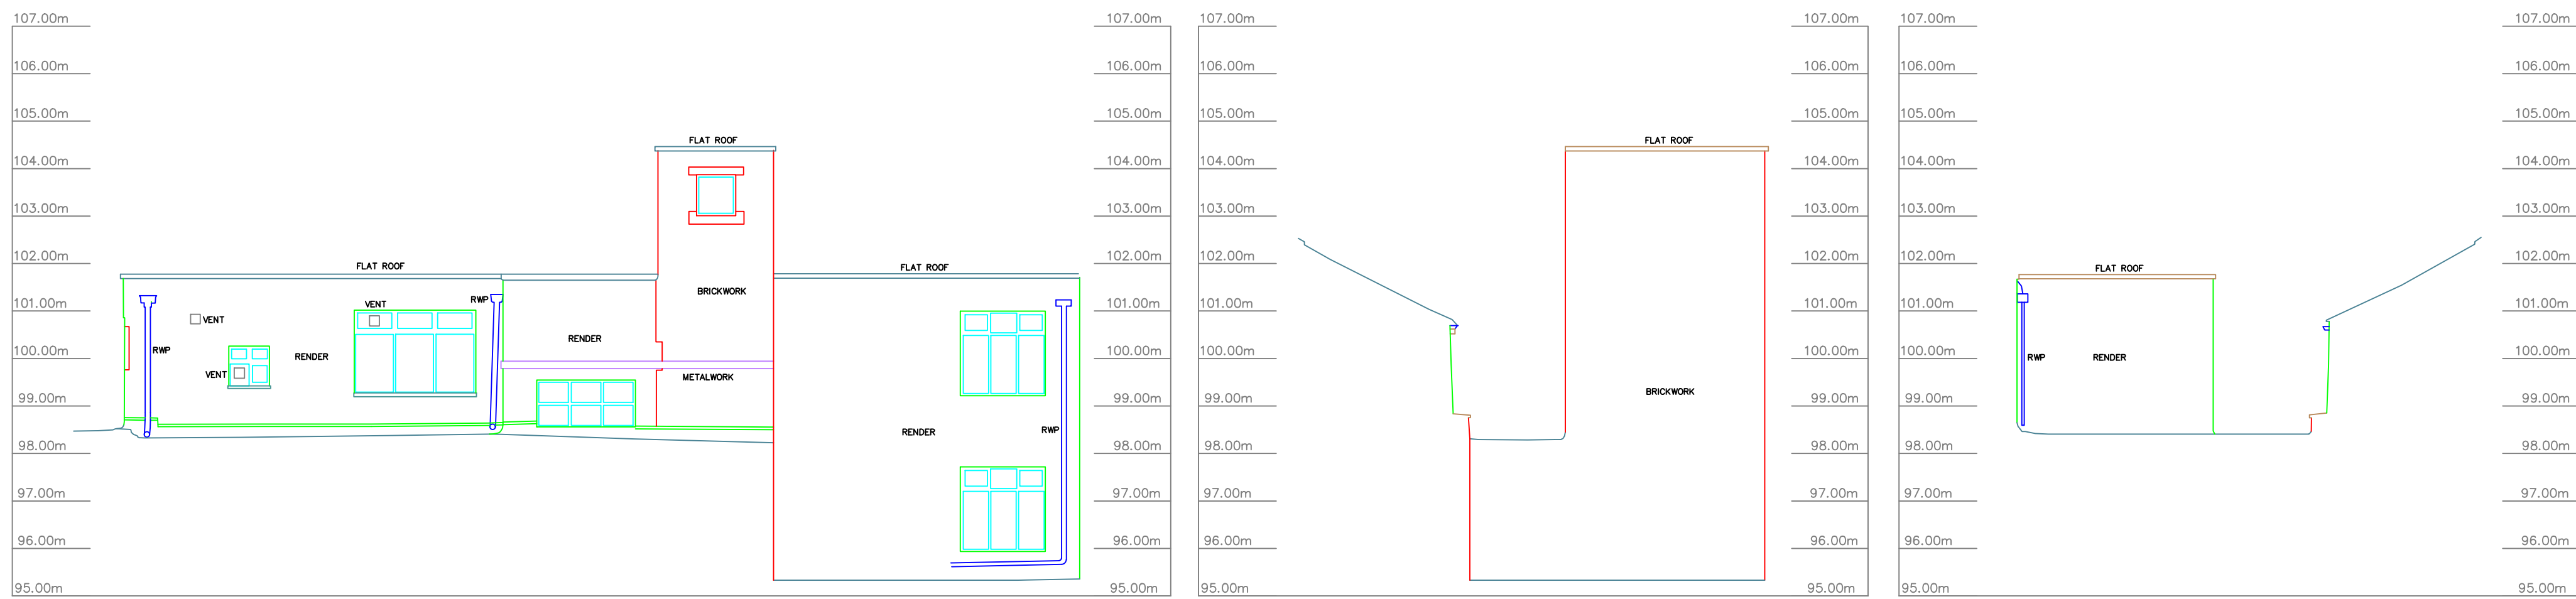

ELEVATION 8

ELEVATION 9

ELEVATION 10

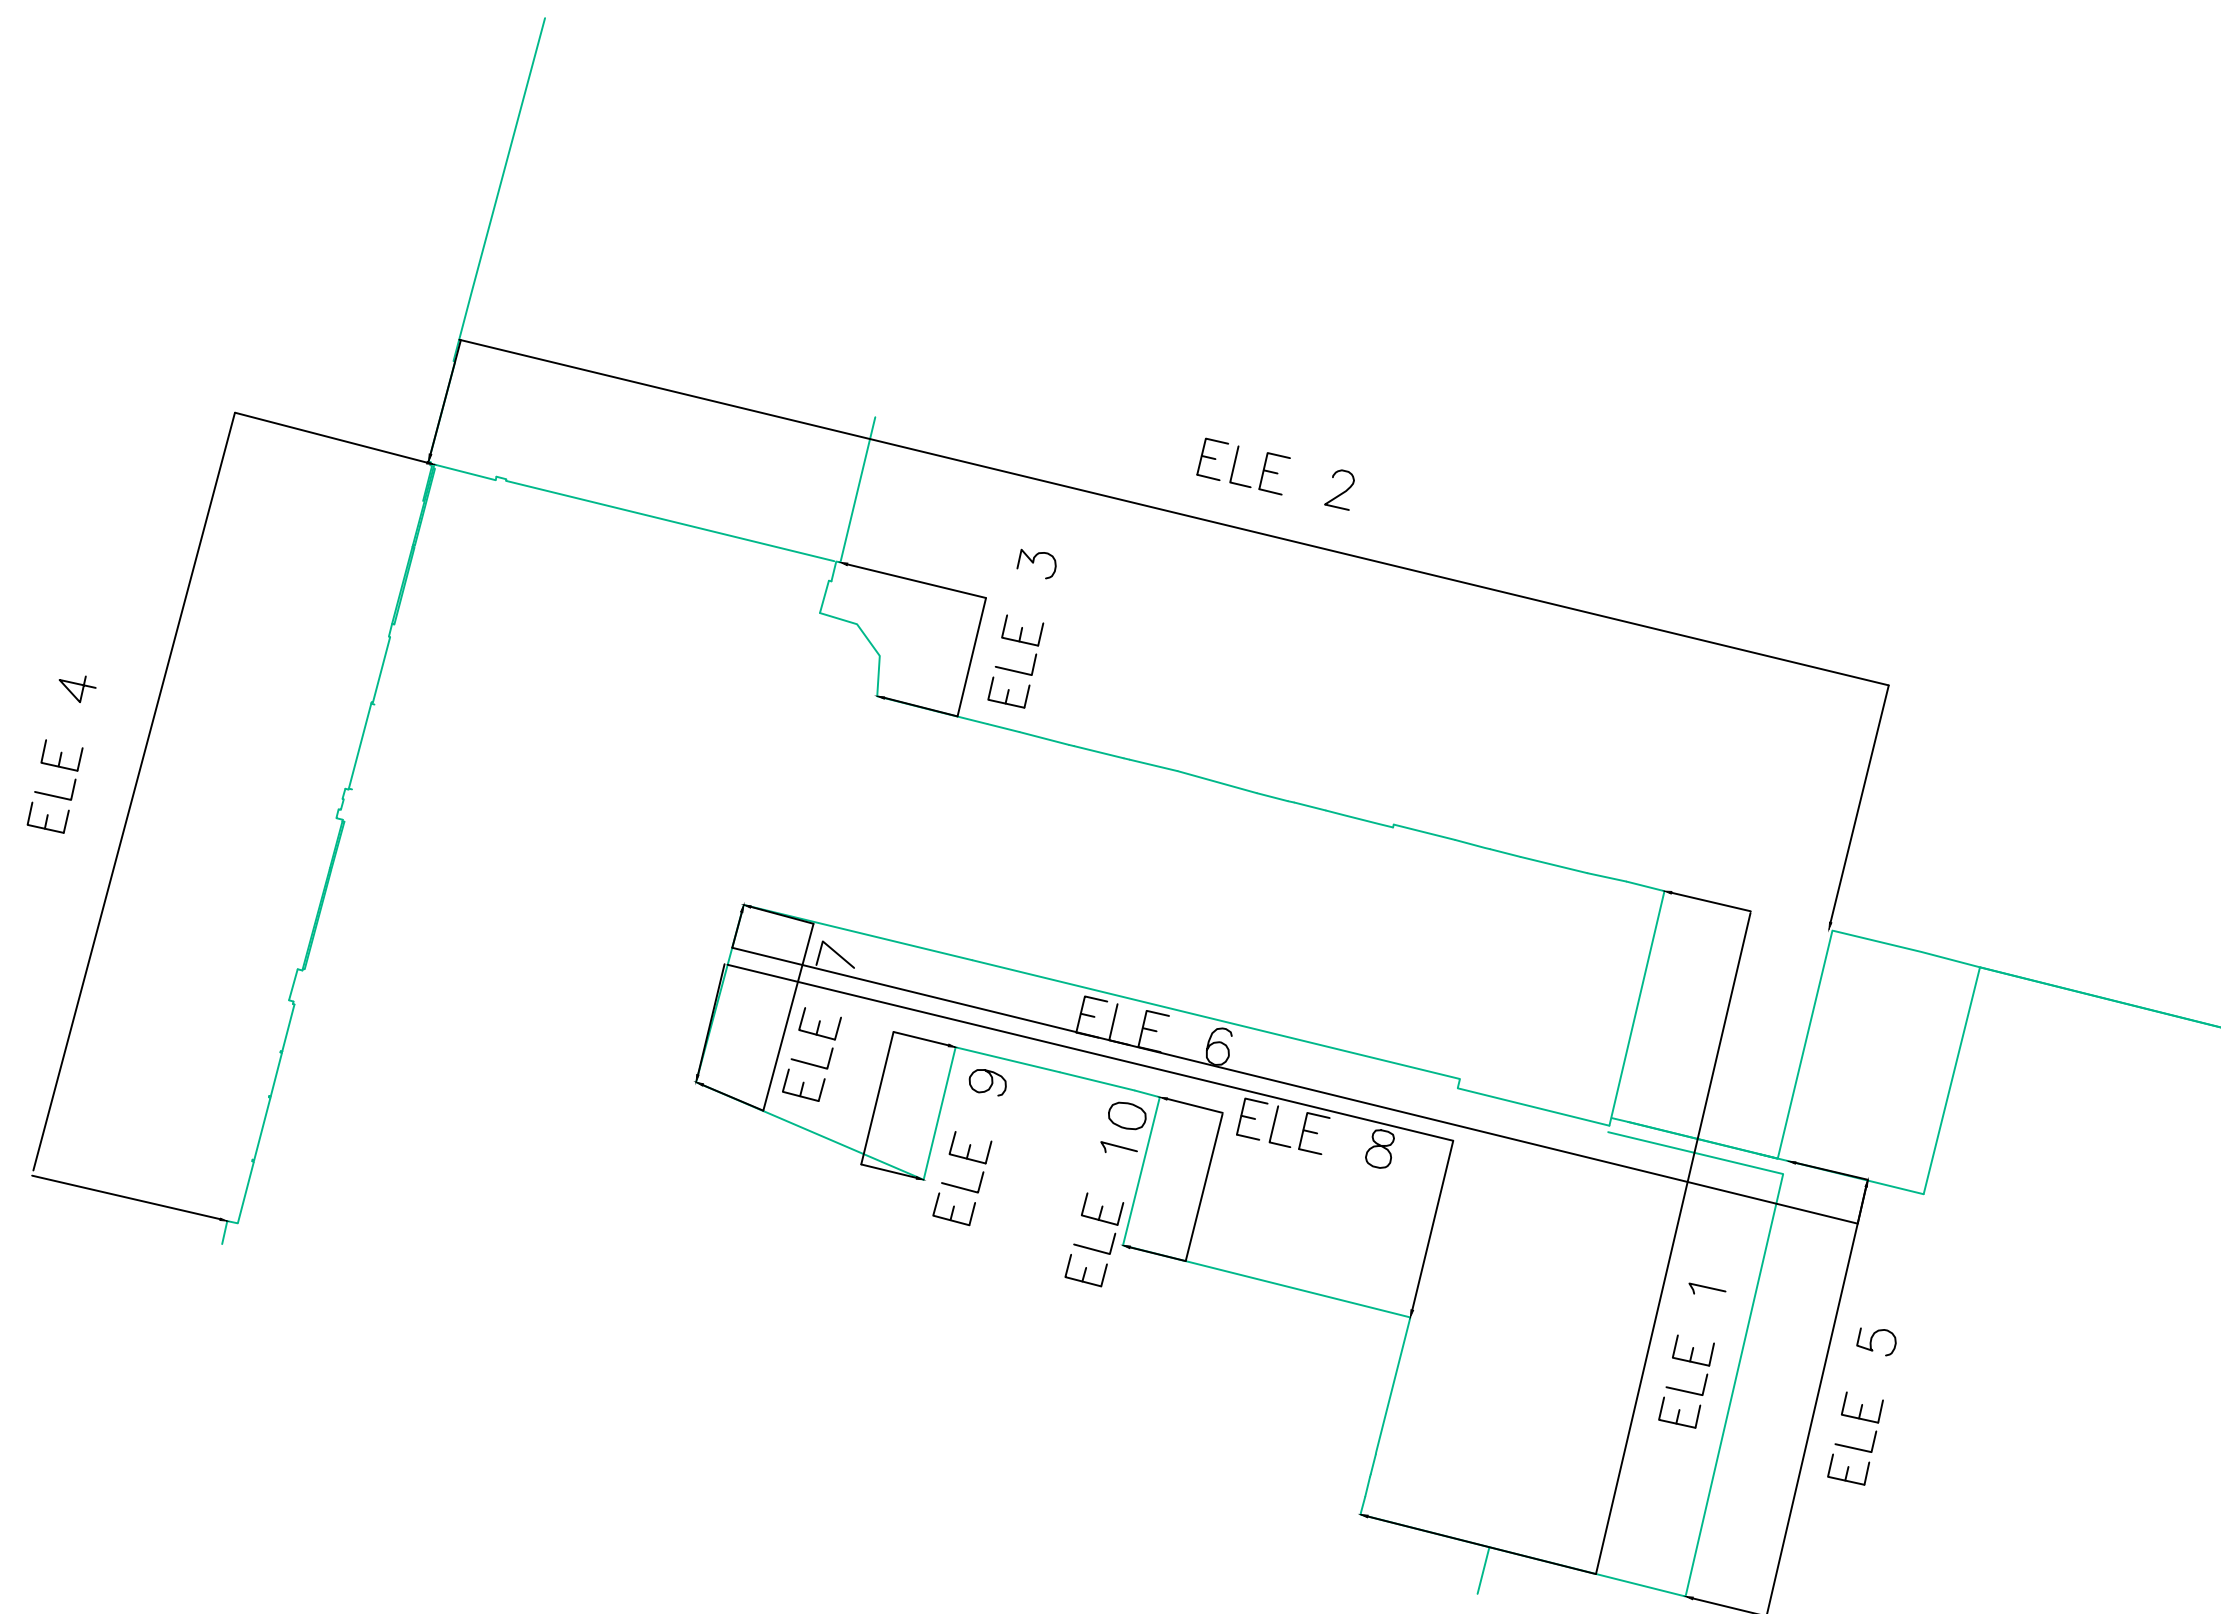

Notes
This drawing and the information contained therein is issued in confidence and is the copyright of Met Geo Environmental Limited. Disclosure of this information to Third Parties and unauthorised copying or replication of this data without approval is forbidden.

Datum : OS Level Datum.
Using the OS GPS Network and applying OSGM15 National Geoid Model to obtain local area corrections.

Rev	Date	Drawn	Description	Check
-	--/--/----	--	--	--



Southgate House
Pontefract Road
Stourton
Leeds
West Yorkshire
LS10 1SW

T: +44 (0) 1132 008 900
F: +44 (0) 1132 008 901
E: admin@metgeoenvironmental.com
W: www.metgeoenvironmental.com

Client
ACUMEN DESIGNERS
& ARCHITECTS

Site
61-65 NEW STREET
ALBERT YARD, HUDDERSFIELD, HD1 2BQ

Title
EXISTING ELEVATIONS

Surveyed	JM	Drawn	GI, JM
Check	DA	Date	03/07/2020
Scale	1:100	Job No	P20-00712
		Sheet Size	A0
		Rev	01
DWG Ref			
Project Number	Origin	Zone	Level
P20-00712	MET EXT	XX	ELE
			M2
			B
			001