

1 **Existing Front Elevation**
1 : 50



3 **Existing Rear Elevation**
1 : 50

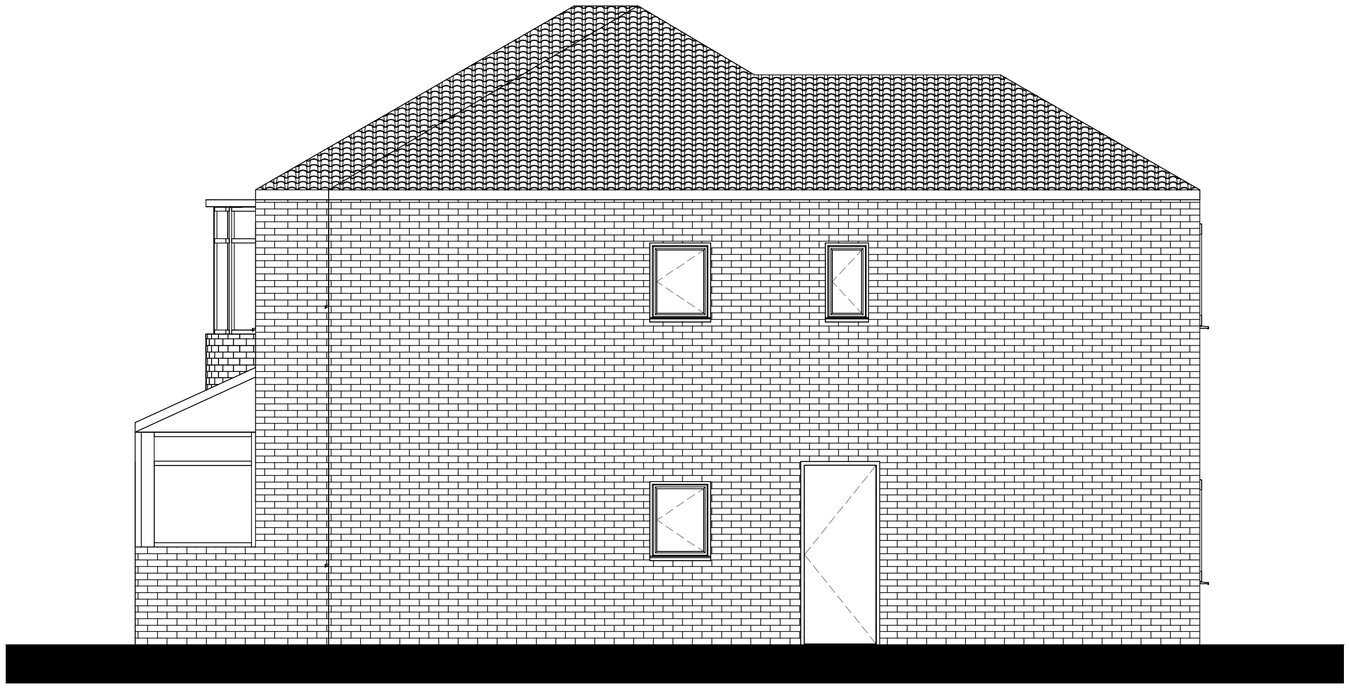

2 **Existing Side Elevation**
1 : 50

RAD

Khuram

14 Howard Avenue, Huddersfield

Existing Elevations

Project number	RAD-35-26
Date	20.05.2026
Drawn by	RA
Checked by	RA

15

Scale 1 : 50