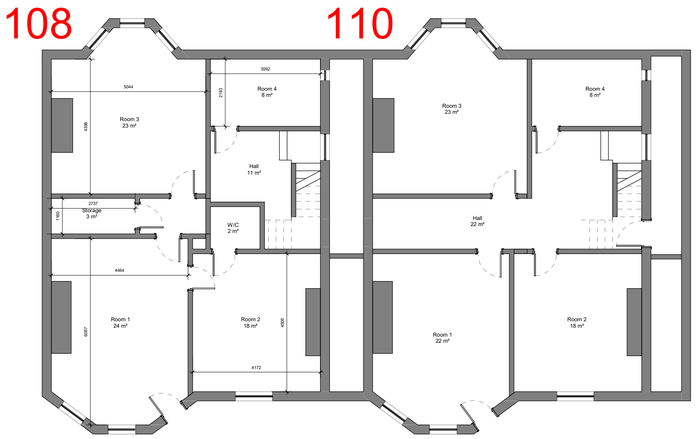

Existing Basement Floor Plan

Scale: 1 : 100

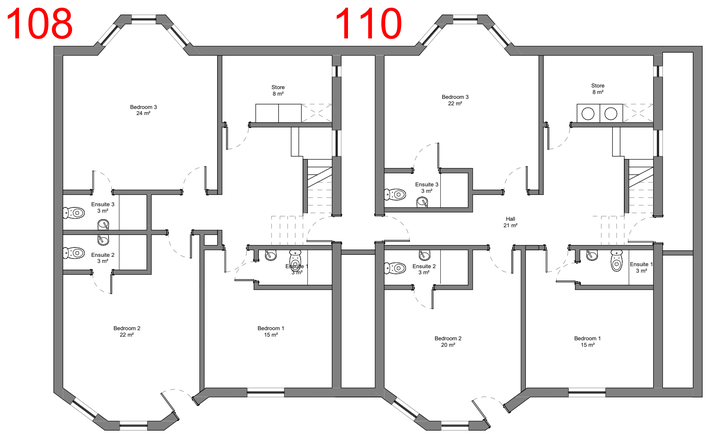

Proposed Basement Floor Plan

Scale: 1 : 100

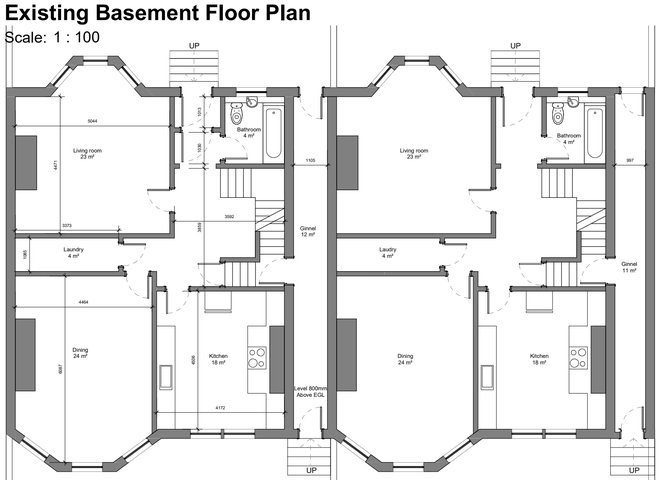

Existing Ground Floor Plan

Scale: 1 : 100

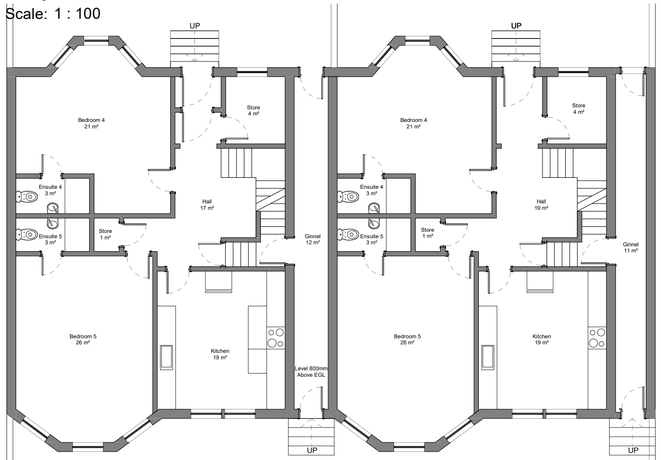

Proposed Ground Floor Plan

Scale: 1 : 100

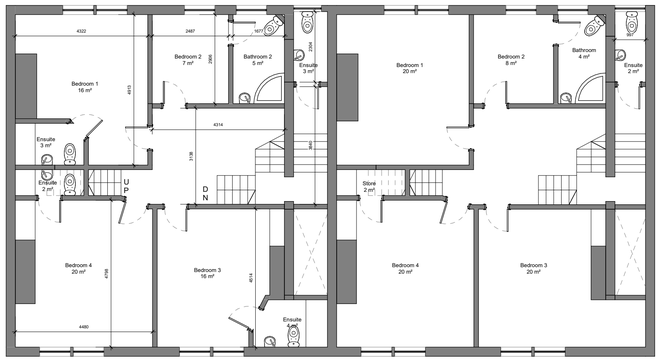

Existing First Floor Plan

Scale: 1 : 100

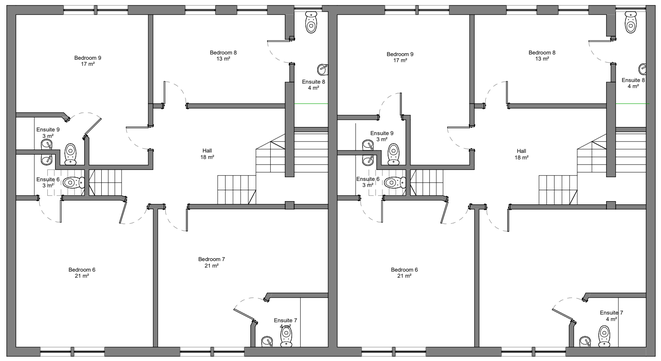

Proposed First Floor Plan

Scale: 1 : 100

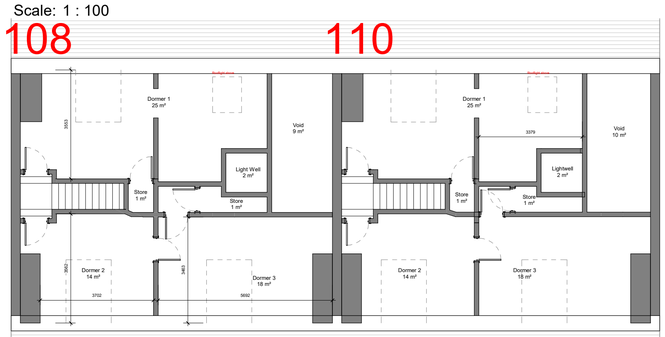

Existing 2nd Floor Plan

Scale: 1 : 100

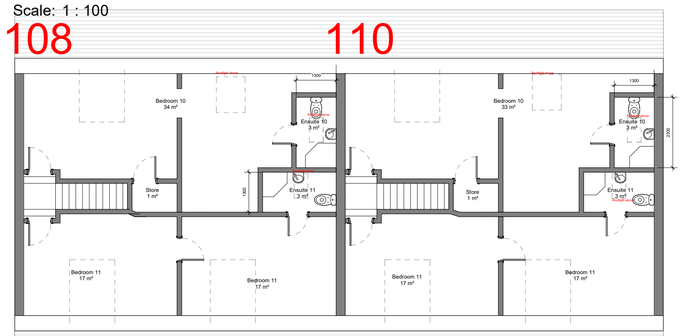

Proposed 2nd Floor Plan

Scale: 1 : 100

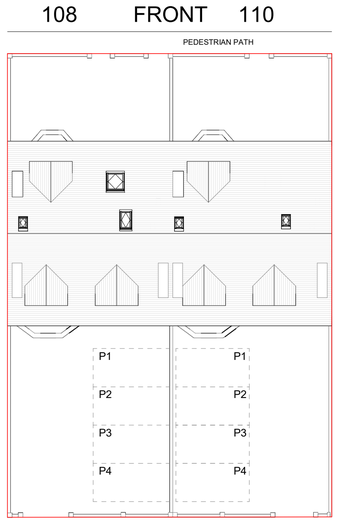

Existing Site Plan

Scale: 1 : 200

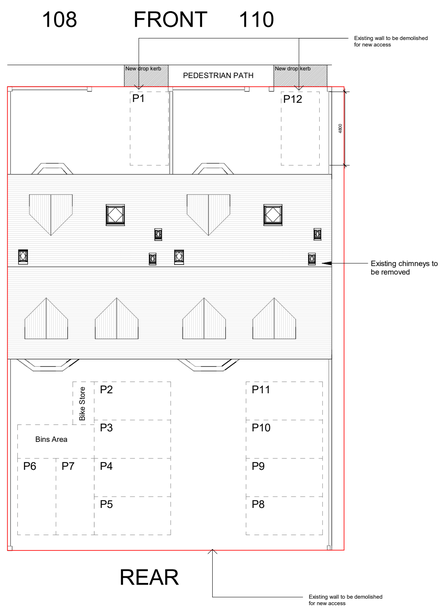

Proposed Site Plan

Scale: 1 : 200

SCALE 1: 100

1 0 1 2 3 4 5 m

All dimensions to be verified on site. Do not scale this drawing. All discrepancies to be clarified with project Architect.

This drawing is the property of Benoy Architects and is issued on the condition it is not reproduced, retained or disclosed to any unauthorised person, either wholly or in part without written consent of Benoy Ltd.

Ordnance Survey material is used with the permission of The Controller of HMSO, Crown copyright AR 159670.

N

Key Plan

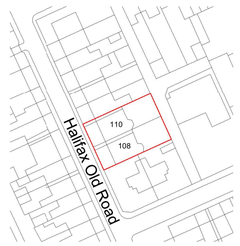

OS Plan

Scale: 1 : 1250

Rev	Date	Description	By	Chk'd

2dio Architecture

Design Architecture Masterplanning Interiors Graphics

Client: Shaf

Project: 108-110 Halifax Old Road, Huddersfield HD2 2RW

Drawing Title: Existing & Proposed Floor Plans

Drawn By	Checked By
IK	2DIO

Scale	Sheet Size	Date
As indicated	A1	25.06.26

Project No.	Drawing No.	Rev
600-674	2DIO-GA02	

Status: INFORMATION

www.2dioarchitecture.co.uk
TEL : 07965422895
info@2dioarchitecture.co.uk