The drawing is copyright © Eight One Two Architects ltd. If in doubt... ASK.
Drawing measurements shall not be obtained from scaling from the drawing. All dimensions are to be site verified prior to construction. Any discrepancies are to be reported to Eight One Two Architects ltd immediately. This drawing is to be read in conjunction with all associated drawings and specifications including all relevant sub-consultants information.

RIBA Chartered Practice

Architects Registration Board

Notes_

PLANNING

0 1000 2000 3000 4000 5000mm
SCALE 1:100

N

FRONT ELEVATION [FACING SOUTH]_
AS PROPOSED_
Scale 1.100

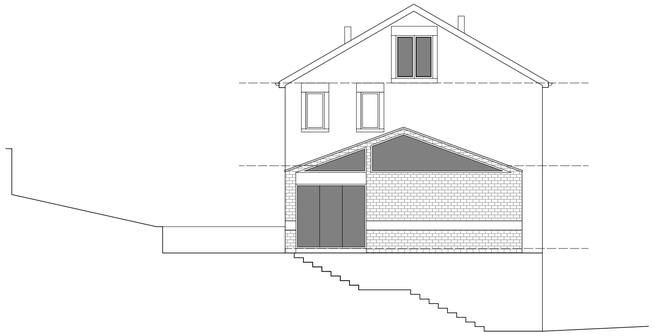

SIDE ELEVATION [FACING EAST]_
AS PROPOSED
Scale 1.75

REAR ELEVATION [FACING NORTH]_
AS PROPOSED
Scale 1.100

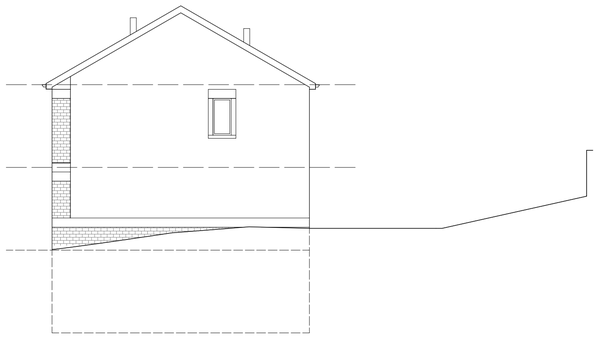

SIDE ELEVATION [FACING WEST]_
AS EXISTING
Scale 1.100

Note:
Surrounding contextual buildings and information are based on received ordinance survey drawings and are shown for illustrative purposes only. assumed site boundary is subject to confirmation to legal confirmation

Note:
Information is based on OS map and received information and is subject to full topographical survey.
Assumed site boundary and site constraints subject to legal confirmation.
All Legal easements and extent of existing underground services locations are subject to confirmation.

Rev_	Date_	Amendments_	By_	App'd_
C	03/09/26	Updated to planning officers comments	JaL	JaL
B	23/06/26	Updated to client comments	JaL	JaL
A	16/06/26	Updated to client comments	JaL	JaL

Eight_ OneTwo Architects

Tel_ +44 (0)7761 570735
Email_ mail@eightonetwo.co.uk
www.eightonetwo.co.uk
Studio A5_Brooke's Mill_Armitage Bridge_Huddersfield_HD4 7NR

Drawing Status_
PLANNING

Client_
MISS LEAH GOODLIFFE

Project_
7 LITTLE CROFT CLOSE_ HOLMFIRTH

Drawing Title_
AS PROPOSED_ ELEVATIONS

Drawing Scale_	Drawn By_	Checked By_
1:100	JaL	JaL
Paper Size_	**Drawn Date_**	**Checked Date_**
A1	APRIL 2026	APRIL 2026

Drawing Number_
25_890 103 C