
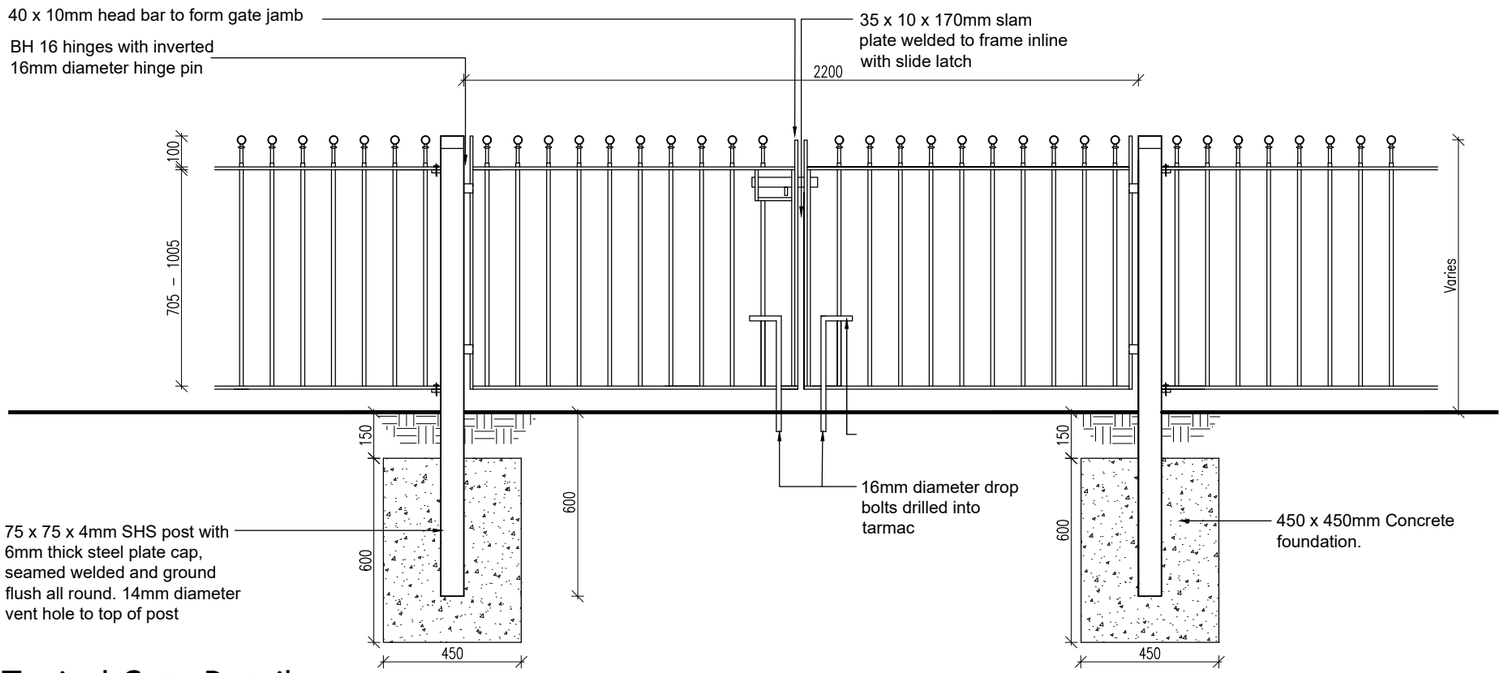



Typical Gate Detail

(1:20)

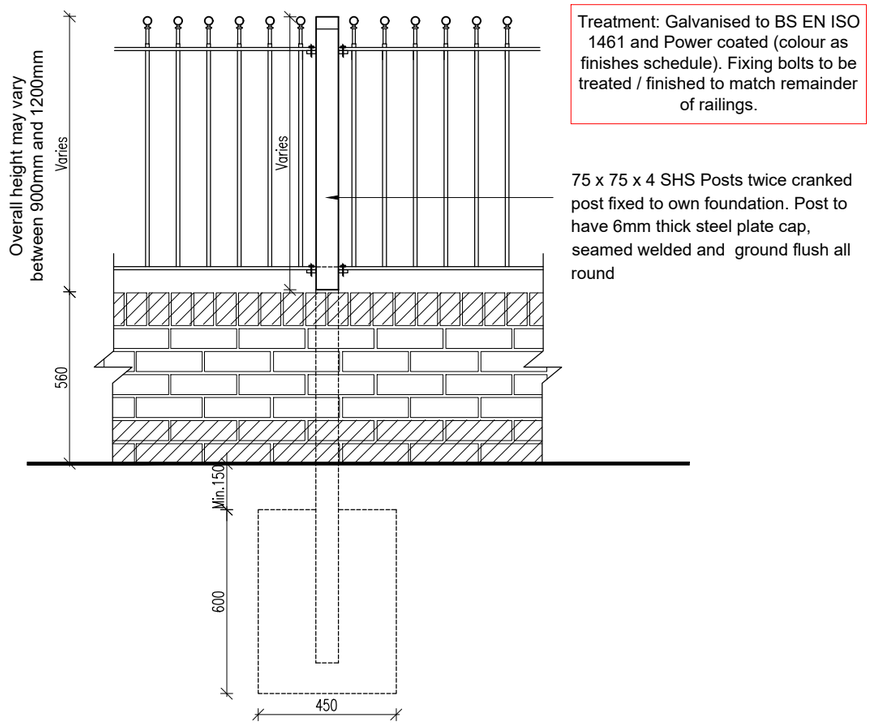


Railing fix to wall - Elevation

(1:20)

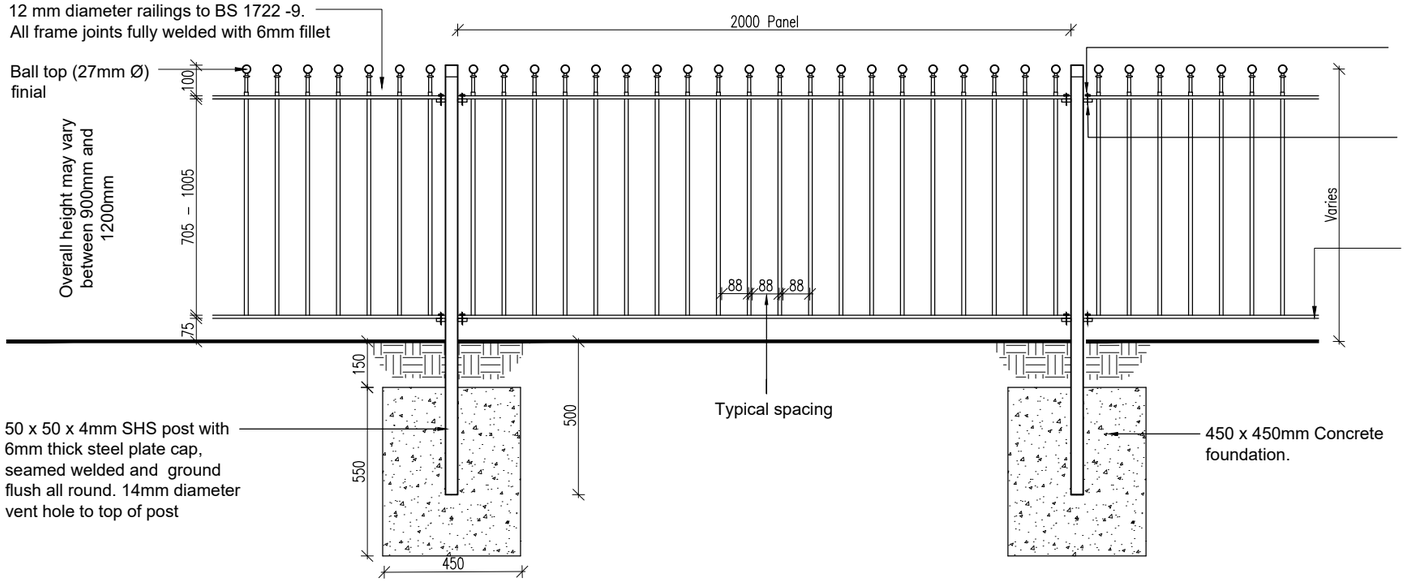


Ball Top Rail 900/1200mm - Elevation

(1:20)

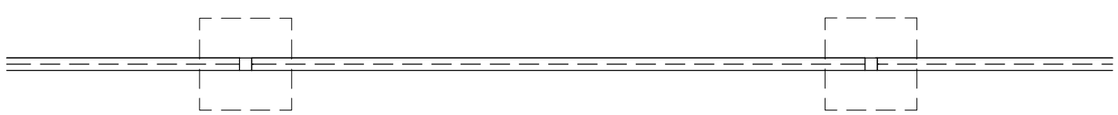

Ball Top Rail - Plan

1:20)

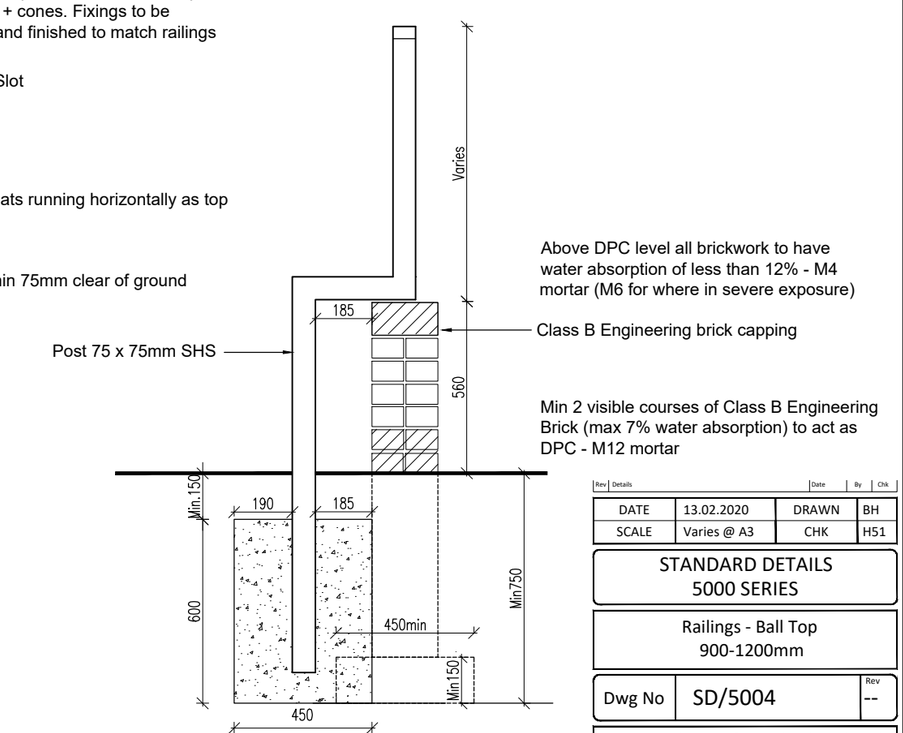

Railing fix to wall - Section

(1:20)

Rev	Details	Date	By	Chk

DATE	13.02.2020	DRAWN	BH
SCALE	Varies @ A3	CHK	H51

STANDARD DETAILS
5000 SERIES

Railings - Ball Top
900-1200mm

Dwg No	SD/5004	Rev
		--

Keepmoat, The Waterfront, Lakeside Boulevard, Doncaster, DN4 5PL.
Tel: 01302 347605 www.keepmoat.com
Keepmoat® Homes