
NORTH

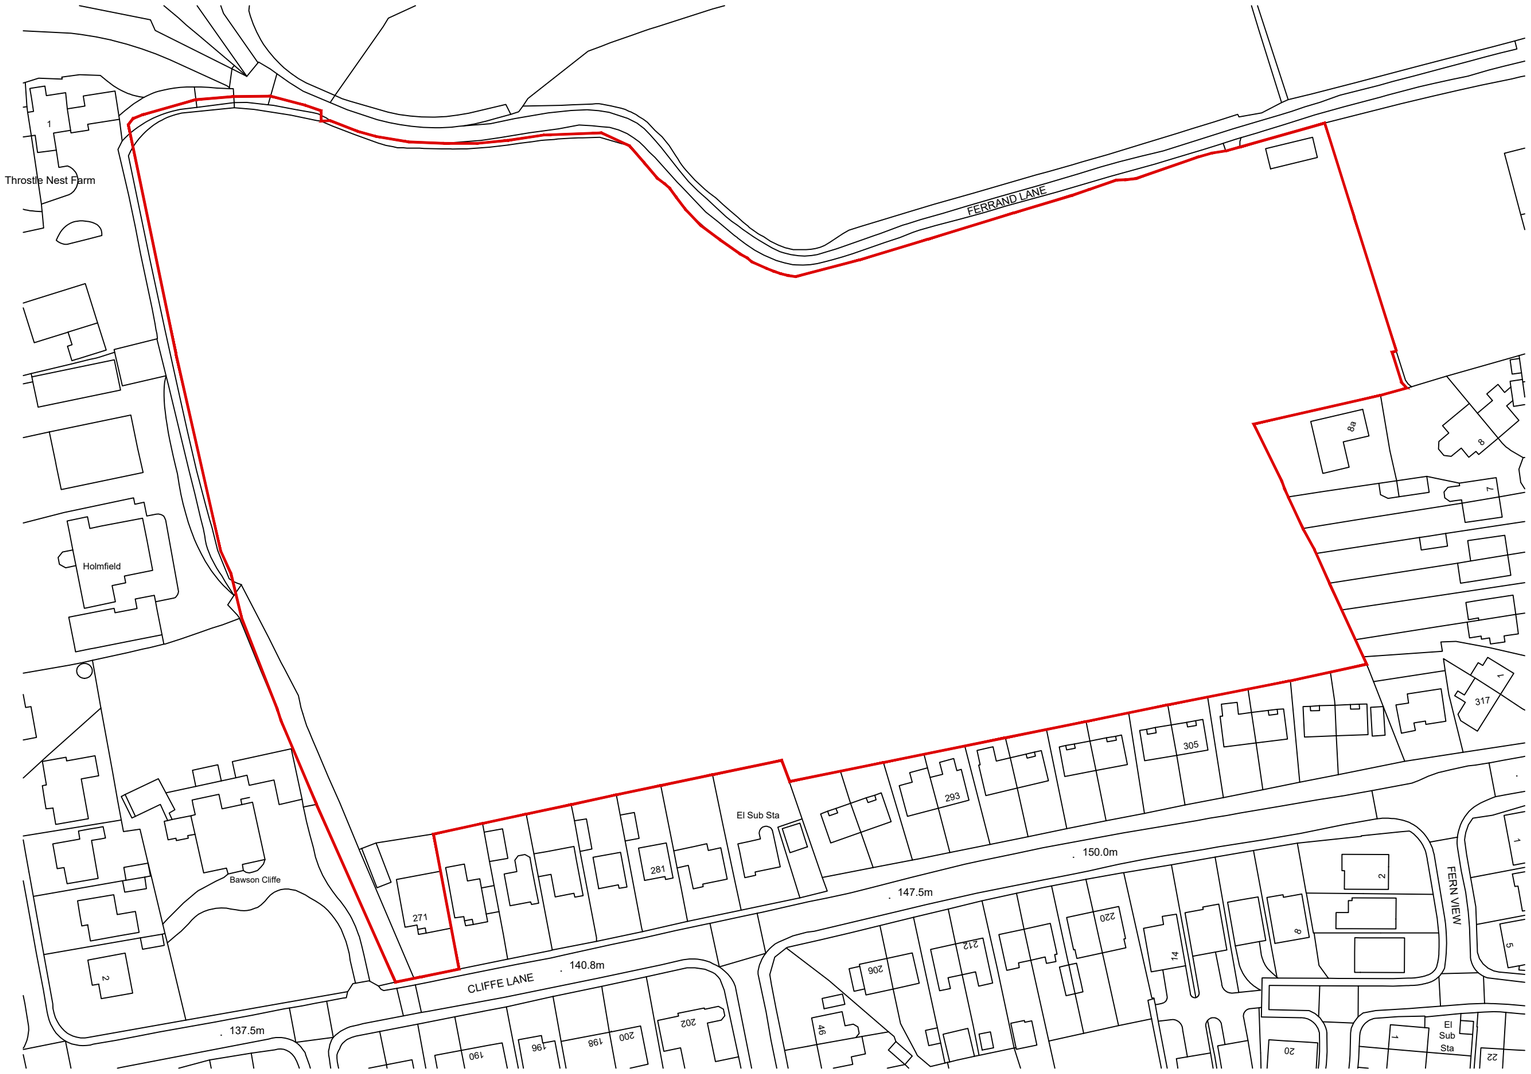

0 10 20 50 100m

1:1000

-	-	-	-

DATE	09.02.26	DRAWN	KW
SCALE	1:1000 @ A2	CHK	-

Cliffe Lane, Gomersal

Location Plan

Dwg No	Y127 - 002	Rev
		-

Keepmoat, South Central, Global Avenue, Beeston, Leeds, LS11 8PG
Tel: 0113 388 6600 www.keepmoat.com

Keepmoat® Homes