
PAUL MATTHEWS ARCHITECTURAL Ltd

1:1250

10m 20 30 40 50 60 70 80 90 100 110 120 130

Site Location

SE 10657 24560
X - (Eastings) 410657
Y - (Northings) 424560
Latitude 53.717349
Longitude -1.8399981

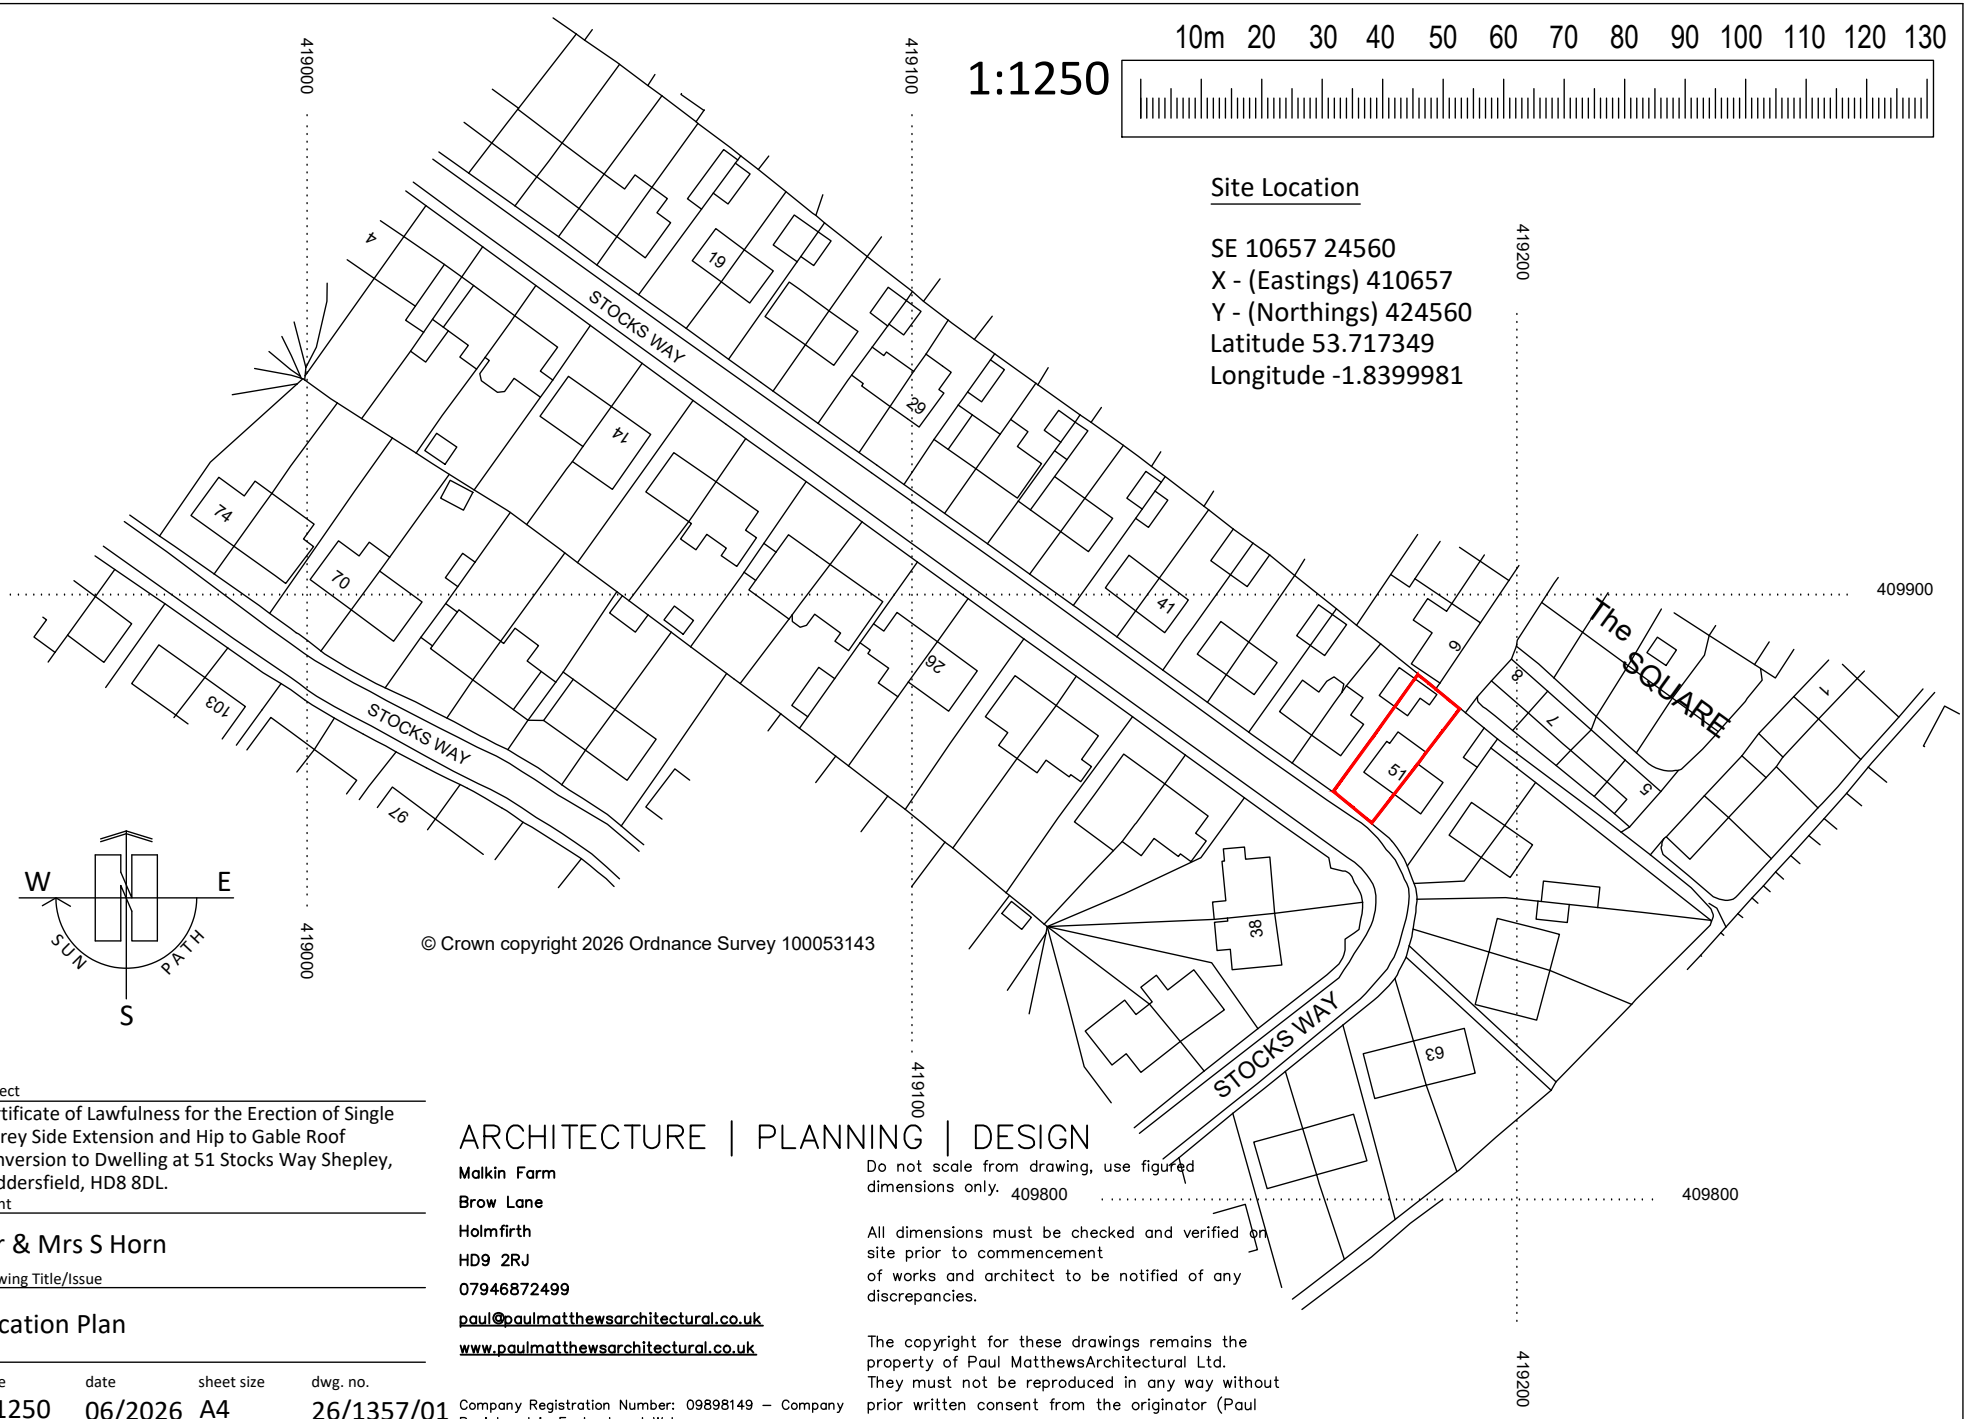

© Crown copyright 2026 Ordnance Survey 100053143

Project
Certificate of Lawfulness for the Erection of Single Storey Side Extension and Hip to Gable Roof Conversion to Dwelling at 51 Stocks Way Shepley, Huddersfield, HD8 8DL.

Client
Mr & Mrs S Horn

Drawing Title/Issue
Location Plan

scale	date	sheet size	dwg. no.
1:1250	06/2026	A4	26/1357/01

ARCHITECTURE | PLANNING | DESIGN
Malkin Farm
Brow Lane
Holmfirth
HD9 2RJ
07946872499
paul@paulmatthewsarchitectural.co.uk
www.paulmatthewsarchitectural.co.uk

Company Registration Number: 09898149 – Company Registered in England and Wales

Do not scale from drawing, use figured dimensions only.

All dimensions must be checked and verified on site prior to commencement of works and architect to be notified of any discrepancies.

The copyright for these drawings remains the property of Paul MatthewsArchitectural Ltd. They must not be reproduced in any way without prior written consent from the originator (Paul MatthewsArchitecturalLtd).