181 Bedroom

Heritage Significance	Low
Description of Significance	This along with adjacent en suite formed a singular bedroom space under the 1986 plans which remained in use as a bedroom until at least 1993 when it was converted into a kitchenette. Retained features include a much later profile (presumed to be 1970s fire compliance restoration). Timberwork appears to be of a 1930s to period interiors: wider ingress to the back wall has led to a total loss situation of the window reveal and cornice timberwork and most plasterwork to the external wall and ceilings. Notable elements of significance in this room is the timberwork generally of an 1930s period to main entrance door
Demolition	Strip-out Floor: No; Strip-out Ceiling: Yes; Strip-out Wall: No; Strip-out FF&E: Yes Refer to demolition plans for more information.
Works to Floor	Enhancement to existing floor structure to provide fire & acoustic compliance. Refer to Detail 2 on AHR drawing 20300
Works to Ceiling	Enhancement to existing floor structure above to provide fire & acoustic compliance. Refer to Detail 2 on AHR drawing 20300
Works to Walls	New Partition with Skirting: Yes; New Door opening in existing Wall: No All existing plaster to be removed and existing walls to be made good. Plasterboard on metal framing system fixed back to existing masonry walls (Internal). All existing external walls to recieved lime-lite renovation plaster.
Works to Windows	Window panelling to reveals to be reinstated (Where required) & redecorated
Works to Doors (External)	N/A
Works to Doors (Internal)	Existing architrave and door lining to be carefully removed bedroom side to allow for new internal doorset to be installed within the existing structural opening. Existing architrave to be reinstated where possible, where existing can't be reinstated, new shall be installed with a profile & material to be agreed with the conservation officer. Where door sits within a wall receiving plasterboard on metal lining the existing door lining shall be extended to suit.
Miscellaneous	New FF&E throughout. Refer to interior design strategy for more information. Refer to AHR Drawing L054-AHR-40-BA-ZZ-DA-A-40701 for approach to skirting reinstatement / replacement.
M&E Works	Ventilation strategy is via vents within the existing facade. Services to be concealed in proposed ceiling void. Refer to MEP drawings for further details.

182 En-Suite

Heritage Significance	Detrimental
Description of Significance	As 176
Demolition	Strip-out Floor: No; Strip-out Ceiling: Yes; Strip-out Wall: Yes; Strip-out FF&E: Yes Refer to demolition plans for more information.
Works to Floor	Enhancement to existing floor structure to provide fire & acoustic compliance. Refer to Detail 7 on AHR drawing 20300
Works to Ceiling	Enhancement to existing floor structure above to provide fire & acoustic compliance. Refer to Detail 7 on AHR drawing 20300
Works to Walls	New Partition with Skirting: No; New Door opening in existing Wall: Yes Existing lime plaster to be retained where practically possible. Areas requiring repair are to be removed before recieving traditional lime plaster.
Works to Windows	N/A
Works to Doors (External)	N/A
Works to Doors (Internal)	New internal doorset formed within new opening in existing wall, frames and architraves to match existing.
Miscellaneous	New FF&E throughout. Refer to interior design strategy for more information. Refer to AHR Drawing L054-AHR-40-BA-ZZ-DA-A-40701 for approach to skirting reinstatement / replacement.
M&E Works	Exposed services within corridor spaces concealed via expanded mesh ceiling raft with integral lighting. Refer to MEP drawings for more information.

176 En-Suite

Heritage Significance	Detrimental
Description of Significance	Under 1986 plans formerly part of the sitting/room for bedroom 175 - considered total material loss due to extent of contemporary finishes. Under 1930s works this was separated into bathrooms horizontally (later 1960s alterations appear to have separated these into 2nd vertically separated en-suites/ shower rooms. Detrimental designation due to loss of no unique significance 1930s architraves to doorway noted. Detrimental designation due to loss of plan form use as sitting room etc.
Demolition	Strip-out Floor: No; Strip-out Ceiling: Yes; Strip-out Wall: Yes; Strip-out FF&E: Yes Refer to demolition plans for more information.
Works to Floor	Enhancement to existing floor structure to provide fire & acoustic compliance. Refer to Detail 7 on AHR drawing 20300
Works to Ceiling	Enhancement to existing floor structure above to provide fire & acoustic compliance. Refer to Detail 7 on AHR drawing 20300
Works to Walls	New Partition with Skirting: No; New Door opening in existing Wall: No Existing lime plaster to be retained where practically possible. Areas requiring repair are to be removed before recieving traditional lime plaster.
Works to Windows	Existing window to be removed and opening to be made good
Works to Doors (External)	N/A
Works to Doors (Internal)	Existing architrave and door lining to be carefully removed bedroom side to allow for new internal doorset to be installed within the existing structural opening. Existing architrave to be reinstated where possible, where existing can't be reinstated, new shall be installed with a profile & material to be agreed with the conservation officer. Where door sits within a wall receiving plasterboard on metal lining the existing door lining shall be extended to suit.
Miscellaneous	Retain and restore doorway architraves. Refer to AHR Drawing L054-AHR-40-BA-ZZ-DA-A-40701 for approach to skirting reinstatement / replacement.
M&E Works	Exposed services within corridor spaces concealed via expanded mesh ceiling raft with integral lighting. Refer to MEP drawings for more information.

X69 Circ.

Heritage Significance	High
Description of Significance	this space has remained largely unaltered from the 1986 form with the exception of the blocking of the original ingress to the back wall. This has resulted in a total loss situation of the 1930s wide 3-leaf arch archway adjoining 303. All timberwork in openings and skirtings appear to be 1986 in origin with little adaptation. the ceilings appear to be in the 1960s style of coffering and coving but investigations have determined these to be of 1980s onwards origin. High significance defined by its plan form largely unaltered from original construction with ornate timberwork remaining.
Demolition	Strip-out Floor: No; Strip-out Ceiling: Yes; Strip-out Wall: No; Strip-out FF&E: Yes Refer to demolition plans for more information.
Works to Floor	Enhancement to existing floor structure to provide fire & acoustic compliance. Refer to Detail 7 on AHR drawing 20300
Works to Ceiling	Enhancement to existing floor structure above to provide fire & acoustic compliance. Refer to Detail 7 on AHR drawing 20300
Works to Walls	New Partition with Skirting: No; New Door opening in existing Wall: No Existing lime plaster to be retained where practically possible. Areas requiring repair are to be removed before recieving traditional lime plaster.
Works to Windows	N/A
Works to Doors (External)	N/A
Works to Doors (Internal)	Existing architrave and door lining to be carefully removed bedroom side to allow for new internal doorset to be installed within the existing structural opening. Existing architrave to be reinstated where possible, where existing can't be reinstated, new shall be installed with a profile & material to be agreed with the conservation officer. Where door sits within a wall receiving plasterboard on metal lining the existing door lining shall be extended to suit.
Miscellaneous	Ceiling to be removed replaced if required for compliance and reinstated in the same configuration. Retain and restore doorway architraves. Refer to AHR Drawing L054-AHR-40-BA-ZZ-DA-A-40701 for approach to skirting reinstatement / replacement.
M&E Works	Exposed services within corridor spaces concealed via expanded mesh ceiling raft with integral lighting. Refer to MEP drawings for more information.

175 Bedroom

Heritage Significance	Moderate
Description of Significance	Under 1986 plans this formed a singular bedroom with and has an original dedicated doorway into ensuite (now blocked) and original ingress to corridor (now blocked). Under 1930s alterations appears to have been a bedroom which was closed off in 1970s works. Ceilings appear to be 1970s recreation mouldings to cornice works. Significance derives largely from largely unamended 1986 plan form and remaining 1986 skirtings and window timberwork reveal lookings.
Demolition	Strip-out Floor: No; Strip-out Ceiling: Yes; Strip-out Wall: No; Strip-out FF&E: Yes Refer to demolition plans for more information.
Works to Floor	Enhancement to existing floor structure to provide fire & acoustic compliance. Refer to Detail 2 on AHR drawing 20300
Works to Ceiling	Enhancement to existing floor structure above to provide fire & acoustic compliance. Refer to Detail 2 on AHR drawing 20300
Works to Walls	New Partition with Skirting: Yes; New Door opening in existing Wall: No All existing plaster to be removed and existing walls to be made good. Plasterboard on metal framing system fixed back to existing masonry walls (Internal). All existing external walls to recieved lime-lite renovation plaster.
Works to Windows	Window panelling to reveals to be reinstated (Where required) & redecorated
Works to Doors (External)	N/A
Works to Doors (Internal)	Existing architrave and door lining to be carefully removed bedroom side to allow for new internal doorset to be installed within the existing structural opening. Existing architrave to be reinstated where possible, where existing can't be reinstated, new shall be installed with a profile & material to be agreed with the conservation officer. Where door sits within a wall receiving plasterboard on metal lining the existing door lining shall be extended to suit.
Miscellaneous	New FF&E throughout. Refer to interior design strategy for more information. Refer to AHR Drawing L054-AHR-40-BA-ZZ-DA-A-40701 for approach to skirting reinstatement / replacement.
M&E Works	Ventilation strategy is via vents within the existing facade. Services to be concealed in proposed ceiling void. Refer to MEP drawings for further details.

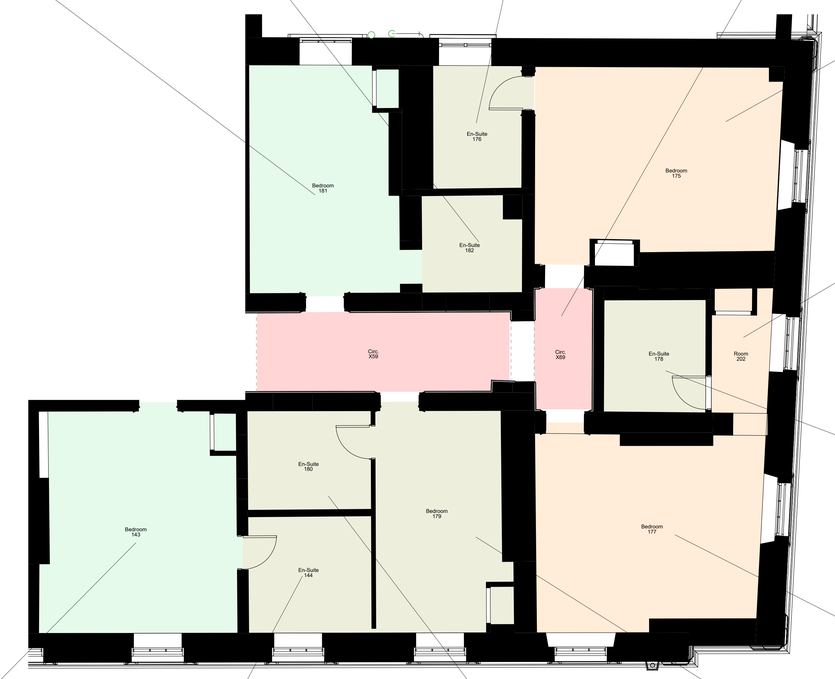

143 Bedroom

Heritage Significance	Low
Description of Significance	This along with adjacent en suite formed a singular bedroom space under the 1986 plans which was promoted in the 1938 plans to include the adjacent en suite 144 by the forming of a new opening through flanking wall. ceilings & cornice work being a much later profile (presumed to be 1970s fire compliance restoration). Timberwork appears to be of a 1930s to period interiors: wider ingress to the back wall has led to a total loss situation of the window reveal and cornice timberwork and most plasterwork to the external wall and ceilings. the door appears to be of a 1980s period in relation to the entrance door panelling and skirting to the external and flanking walls. Note window reveals appear to be 1970s encasement works. Moderate significance mostly due to largely original plan form. fireplace total loss situation of original fireplace. Original fireplace was removed in 1970s and replaced with a 1970s cast iron outer wall has revealed these to be post 1930s in native (brown (gypum sections) and it should be noted that the room has received a number of panelling works to the fireplace reveals & corner fitted cuboard cornice reduction. Ceilings total loss due to indeterminate turn of the century in age and water damage extensive. Notable elements of significance in this room is the timberwork generally comprising window reveal architraves and some wall skirting. The door reveals retain their 1930s architraves and skirting blocks but note there is evidence of newer reveal casement and reseffing of these architraves.
Demolition	Strip-out Floor: No; Strip-out Ceiling: Yes; Strip-out Wall: No; Strip-out FF&E: Yes Refer to demolition plans for more information.
Works to Floor	Enhancement to existing floor structure to provide fire & acoustic compliance. Refer to Detail 2 on AHR drawing 20300
Works to Ceiling	Enhancement to existing floor structure above to provide fire & acoustic compliance. Refer to Detail 2 on AHR drawing 20300
Works to Walls	New Partition with Skirting: Yes; New Door opening in existing Wall: Yes All existing plaster to be removed and existing walls to be made good. Plasterboard on metal framing system fixed back to existing masonry walls (Internal). All existing external walls to recieved lime-lite renovation plaster.
Works to Windows	Window panelling to reveals to be reinstated (Where required) & redecorated
Works to Doors (External)	N/A
Works to Doors (Internal)	Existing architrave and door lining to be carefully removed bedroom side to allow for new internal doorset to be installed within the existing structural opening. Existing architrave to be reinstated where possible, where existing can't be reinstated, new shall be installed with a profile & material to be agreed with the conservation officer. Where door sits within a wall receiving plasterboard on metal lining the existing door lining shall be extended to suit.
Miscellaneous	New FF&E throughout. Refer to interior design strategy for more information. Note. Door architraves to be retained/ restored as should be the window reveal cloaking (remove 1970s boarding) and architraves. Refer to AHR Drawing L054-AHR-40-BA-ZZ-DA-A-40701 for approach to skirting reinstatement / replacement.
M&E Works	Ventilation strategy is via vents within the existing facade. Services to be concealed in proposed ceiling void. Refer to MEP drawings for further details.

144 En-Suite

Heritage Significance	Detrimental
Description of Significance	Sec 143 - detrimental as interruption to plan form of 1986 and 1930s and modernised extensively in 1970s/ 80s. Window reveal panelling and architraves (appear to be 1930s in origin).
Demolition	Strip-out Floor: No; Strip-out Ceiling: Yes; Strip-out Wall: Yes; Strip-out FF&E: Yes Refer to demolition plans for more information.
Works to Floor	Enhancement to existing floor structure to provide fire & acoustic compliance. Refer to Detail 2 on AHR drawing 20300
Works to Ceiling	Enhancement to existing floor structure above to provide fire & acoustic compliance. Refer to Detail 2 on AHR drawing 20300
Works to Walls	New Partition with Skirting: No; New Door opening in existing Wall: Yes All existing plaster to be removed and existing walls to be made good. Plasterboard on metal framing system fixed back to existing masonry walls (Internal). All existing external walls to recieved lime-lite renovation plaster.
Works to Windows	Window panelling to reveals to be reinstated (Where required) & redecorated
Works to Doors (External)	N/A
Works to Doors (Internal)	Existing door opening to be infilled.
Miscellaneous	New FF&E throughout. Refer to interior design strategy for more information. Retain and restore window reveal panelling and architraves (appear to be 1930s in origin). Refer to AHR Drawing L054-AHR-40-BA-ZZ-DA-A-40701 for approach to skirting reinstatement / replacement.
M&E Works	Ventilation strategy is via vents within the existing facade. Services to be concealed in proposed ceiling void. Refer to MEP drawings for further details.

180 En-Suite

Heritage Significance	Detrimental
Description of Significance	1970s intervention formed from bedroom 179 - detrimental definition due to loss of plan form (former bedroom).
Demolition	Strip-out Floor: No; Strip-out Ceiling: Yes; Strip-out Wall: Yes; Strip-out FF&E: Yes Refer to demolition plans for more information.
Works to Floor	Enhancement to existing floor structure to provide fire & acoustic compliance. Refer to Detail 2 on AHR drawing 20300
Works to Ceiling	Enhancement to existing floor structure above to provide fire & acoustic compliance. Refer to Detail 2 on AHR drawing 20300
Works to Walls	New Partition with Skirting: Yes; New Door opening in existing Wall: Yes All existing plaster to be removed and existing walls to be made good. Plasterboard on metal framing system fixed back to existing masonry walls (Internal). All existing external walls to recieved lime-lite renovation plaster.
Works to Windows	N/A
Works to Doors (External)	N/A
Works to Doors (Internal)	New internal doorset to be installed within new opening in existing wall. New frames & architraves to match existing.
Miscellaneous	New FF&E throughout. Refer to interior design strategy for more information. Refer to AHR Drawing L054-AHR-40-BA-ZZ-DA-A-40701 for approach to skirting reinstatement / replacement.
M&E Works	Ventilation strategy is via vents within the existing facade. Services to be concealed in proposed ceiling void. Refer to MEP drawings for further details.

179 Bedroom

Heritage Significance	Detrimental
Description of Significance	Under 1986 and 1930s plans this formed a singular bedroom with ensuite 180 and 144 door and window architraves remain. Ceilings appear to be 1970s recreation mouldings to cornice works.
Demolition	Strip-out Floor: No; Strip-out Ceiling: Yes; Strip-out Wall: No; Strip-out FF&E: Yes Refer to demolition plans for more information.
Works to Floor	Enhancement to existing floor structure to provide fire & acoustic compliance. Refer to Detail 2 on AHR drawing 20300
Works to Ceiling	Enhancement to existing floor structure above to provide fire & acoustic compliance. Refer to Detail 2 on AHR drawing 20300
Works to Walls	New Partition with Skirting: No; New Door opening in existing Wall: No All existing plaster to be removed and existing walls to be made good. Plasterboard on metal framing system fixed back to existing masonry walls (Internal). All existing external walls to recieved lime-lite renovation plaster.
Works to Windows	Window panelling to reveals to be reinstated (Where required) & redecorated
Works to Doors (External)	N/A
Works to Doors (Internal)	Existing architrave and door lining to be carefully removed bedroom side to allow for new internal doorset to be installed within the existing structural opening. Existing architrave to be reinstated where possible, where existing can't be reinstated, new shall be installed with a profile & material to be agreed with the conservation officer. Where door sits within a wall receiving plasterboard on metal lining the existing door lining shall be extended to suit.
Miscellaneous	New FF&E throughout. Refer to interior design strategy for more information. Door reveal panelling and architraves to be retained as should be the window reveal cloaking (remove 1970s boarding) and architraves. Refer to AHR Drawing L054-AHR-40-BA-ZZ-DA-A-40701 for approach to skirting reinstatement / replacement.
M&E Works	Ventilation strategy is via vents within the existing facade. Services to be concealed in proposed ceiling void. Refer to MEP drawings for further details.

177 Bedroom

Heritage Significance	Moderate
Description of Significance	Plan form largely unchanged as a bedroom under 1986 and 1930s plans. Fireplace tuxe and new opening to WC formed in 1930s works, moderate level of significance in respect of plan and form with much of the 1986 skirtings and general timberwork remaining (some door architraves upgraded to 1930s profiles). Window reveals appear to be 1970s in origin. Ceilings appear to be 1970s panelling remains. note extensive water damage to all external wall plaster and ceilings deemed total loss.
Demolition	Strip-out Floor: No; Strip-out Ceiling: Yes; Strip-out Wall: No; Strip-out FF&E: Yes Refer to demolition plans for more information.
Works to Floor	Enhancement to existing floor structure to provide fire & acoustic compliance. Refer to Detail 2 on AHR drawing 20300
Works to Ceiling	Enhancement to existing floor structure above to provide fire & acoustic compliance. Refer to Detail 2 on AHR drawing 20300
Works to Walls	New Partition with Skirting: No; New Door opening in existing Wall: No All existing plaster to be removed and existing walls to be made good. Plasterboard on metal framing system fixed back to existing masonry walls (Internal). All existing external walls to recieved lime-lite renovation plaster.
Works to Windows	Window panelling to reveals to be reinstated (Where required) & redecorated
Works to Doors (External)	N/A
Works to Doors (Internal)	Existing architrave and door lining to be carefully removed bedroom side to allow for new internal doorset to be installed within the existing structural opening. Existing architrave to be reinstated where possible, where existing can't be reinstated, new shall be installed with a profile & material to be agreed with the conservation officer. Where door sits within a wall receiving plasterboard on metal lining the existing door lining shall be extended to suit.
Miscellaneous	New FF&E throughout. Refer to interior design strategy for more information. Door reveal panelling and architraves to be retained as should be the window reveal cloaking (remove 1970s boarding) and architraves. Refer to AHR Drawing L054-AHR-40-BA-ZZ-DA-A-40701 for approach to skirting reinstatement / replacement.
M&E Works	Ventilation strategy is via vents within the existing facade. Services to be concealed in proposed ceiling void. Refer to MEP drawings for further details.

202 Room

Heritage Significance	Detrimental
Description of Significance	As 178 - Window reveal panelling and architraves remain
Demolition	Strip-out Floor: No; Strip-out Ceiling: Yes; Strip-out Wall: Yes; Strip-out FF&E: Yes Refer to demolition plans for more information.
Works to Floor	Enhancement to existing floor structure to provide fire & acoustic compliance. Refer to Detail 2 on AHR drawing 20300
Works to Ceiling	Enhancement to existing floor structure above to provide fire & acoustic compliance. Refer to Detail 2 on AHR drawing 20300
Works to Walls	New Partition with Skirting: No; New Door opening in existing Wall: No All existing plaster to be removed and existing walls to be made good. Plasterboard on metal framing system fixed back to existing masonry walls (Internal). All existing external walls to recieved lime-lite renovation plaster.
Works to Windows	Window panelling to reveals to be reinstated (Where required) & redecorated
Works to Doors (External)	N/A
Works to Doors (Internal)	Existing architrave and door lining to be carefully removed bedroom side to allow for new internal doorset to be installed within the existing structural opening. Existing architrave to be reinstated where possible, where existing can't be reinstated, new shall be installed with a profile & material to be agreed with the conservation officer. Where door sits within a wall receiving plasterboard on metal lining the existing door lining shall be extended to suit.
Miscellaneous	New FF&E throughout. Refer to interior design strategy for more information. Window reveal panelling and architraves to be retained (remove mediwarding) to be retained. Refer to AHR Drawing L054-AHR-40-BA-ZZ-DA-A-40701 for approach to skirting reinstatement / replacement.
M&E Works	Ventilation strategy is via vents within the existing facade. Services to be concealed in proposed ceiling void. Refer to MEP drawings for further details.

178 En-Suite

Heritage Significance	Detrimental
Description of Significance	Under 1986 plans this formed a sole bathroom room 202 off the circulation 169 (general bathroom) Under 1930s works this was separated into bathrooms horizontally, later 1960s alterations appear to have separated these into 2nd vertically separated en-suites/ shower rooms. Detrimental designation due to comprehensive material loss and loss of plan form definition of understanding.
Demolition	Strip-out Floor: No; Strip-out Ceiling: Yes; Strip-out Wall: Yes; Strip-out FF&E: Yes Refer to demolition plans for more information.
Works to Floor	Enhancement to existing floor structure to provide fire & acoustic compliance. Refer to Detail 2 on AHR drawing 20300
Works to Ceiling	Enhancement to existing floor structure above to provide fire & acoustic compliance. Refer to Detail 2 on AHR drawing 20300
Works to Walls	New Partition with Skirting: No; New Door opening in existing Wall: No All existing plaster to be removed and existing walls to be made good. Plasterboard on metal framing system fixed back to existing masonry walls (Internal). All existing external walls to recieved lime-lite renovation plaster.
Works to Windows	N/A
Works to Doors (External)	N/A
Works to Doors (Internal)	N/A
Miscellaneous	Refer to AHR Drawing L054-AHR-40-BA-ZZ-DA-A-40701 for approach to skirting reinstatement / replacement.
M&E Works	Ventilation strategy is via vents within the existing facade. Services to be concealed in proposed ceiling void. Refer to MEP drawings for further details.

(20) Heritage Scoping General Notes & Key

Heritage Significance Key

- Considerable
- High
- Moderate
- Low
- Neutral
- Detrimental

Drawings to be read in conjunction with the following drawing packages.

Demolition Plans

L054-AHR-20-ZZ-DA-A-20010 - Ground & Mezzanine Floor Demolition Plan
L054-AHR-20-01-ZZ-DA-A-20012 - First Floor Demolition Plan
L054-AHR-20-02-DA-A-20013 - Second Floor Demolition Plan
L054-AHR-20-ZZ-03-DA-A-20014 - Third Floor Demolition Plan
L054-AHR-20-ZZ-04-DA-A-20015 - Fourth Floor Demolition Plan
L054-AHR-20-ZZ-B1-DA-A-20016 - Basement Level Demolition Plan
L054-AHR-20-ZZ-RF-DA-A-20017 - Roof Level Demolition Plan

Proposed Plans

L054-AHR-ZZ-ZZ-00-DA-A-20700 - Proposed Ground Floor Plan (Planning)
L054-AHR-ZZ-ZZ-M-DA-A-20701 - Proposed Mezzanine Floor Plan (Planning)
L054-AHR-ZZ-ZZ-01-DA-A-20702 - Proposed First Floor Plan (Planning)
L054-AHR-ZZ-ZZ-02-DA-A-20703 - Proposed Second Floor Plan (Planning)
L054-AHR-ZZ-ZZ-03-DA-A-20704 - Proposed Third Floor Plan (Planning)
L054-AHR-ZZ-ZZ-04-DA-A-20705 - Proposed Fourth Floor Plan (Planning)
L054-AHR-ZZ-ZZ-ZZ-DA-A-20706 - Proposed Basemen Floor Plan (Planning)
L054-AHR-ZZ-ZZ-ZZ-DA-A-20707 - Proposed Roof Plan (Planning)

Refurbishment Strategy Drawings

L054-AHR-20-BA-00-D-A-20201 - Ground Floor Reception - Refurbishment Strategy
L054-AHR-20-BA-00-D-A-20202 - Ground Floor Reception Elevations - Refurbishment Strategy
L054-AHR-20-BA-00-D-A-20203 - Conference Room - Refurbishment Strategy
L054-AHR-20-BA-01-D-A-20204 - Former Dining Room - Refurbishment Strategy
L054-AHR-20-BA-00-D-A-20205 - Former Signing Room - Refurbishment Strategy

Interior Design Strategy

L054-AHR-ZZ-ZZ-ZZ-T-I-68901 - Interior Design Strategy

Rev	Description	Date	Dr by	App by
P3	Issued for Planning	15.05.2026	DR	MS
P2	Issued for Stage 3	16.05.2025	DR	MCS
P1	Issued for Planning	22.04.2025	DR	MCS

original by: DR | date created: 02/01/2025 | Approved by: MS

AHR Architects Ltd
No.1 Aire Street
Leeds
LS1 4PR
United Kingdom

T +44(0)113 3858787
E leeds@ahr.co.uk
www.ahr.co.uk

client name: GMI Construction Group

project: George Hotel Refurbishment

drawing: Third Floor Heritage Scoping Plan - Sheet 2

computer file: 115.32.1110266_Profiled_Folder_redirectionsrane1.rtsm\Documents\Revit Files\Local Files\Revit 2024\L054-AHR-ZZ-ZZ-ZZ-M-A-00001_dana1.rtsm.rvt

plot date:

project number: 2024.00373.000

scale: As indicated@A0

drawing number: L054-AHR-20-BA-03-D-A-20046

rev: P3

issue status: S2

This drawing is to be read in conjunction with all related drawings. All dimensions must be checked and verified on site before commencing any work or producing shop drawings. The originator should be notified immediately of any discrepancy.
This drawing is copyright and remains the property of AHR.

N

SCALE 1 : 50
0 1 2 3

03 Level 03 - Third Floor Heritage Scoping Plan - Sheet 2
1 : 50