


SCALE BAR 1:200

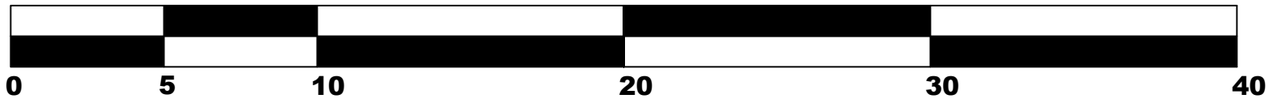

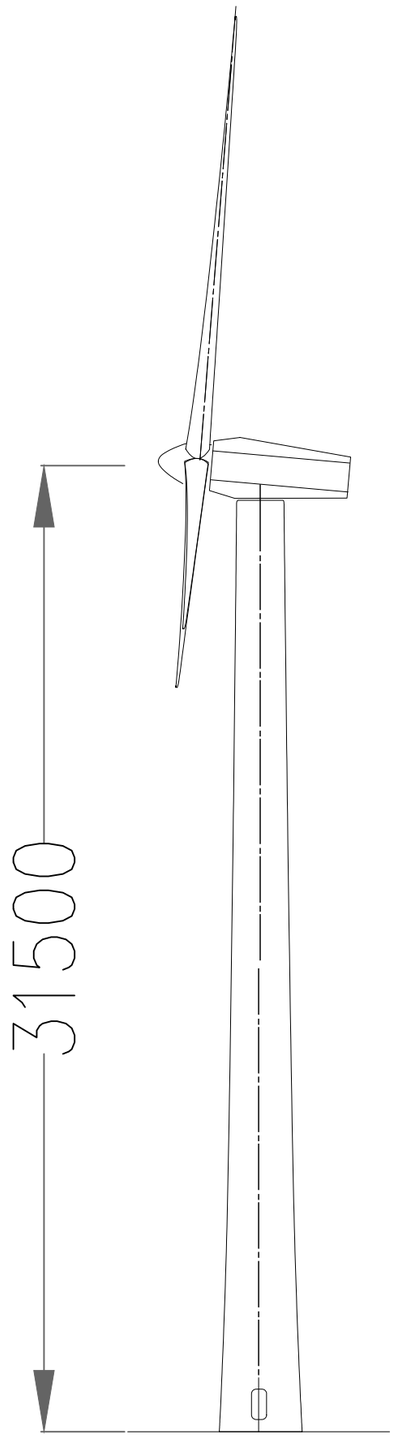

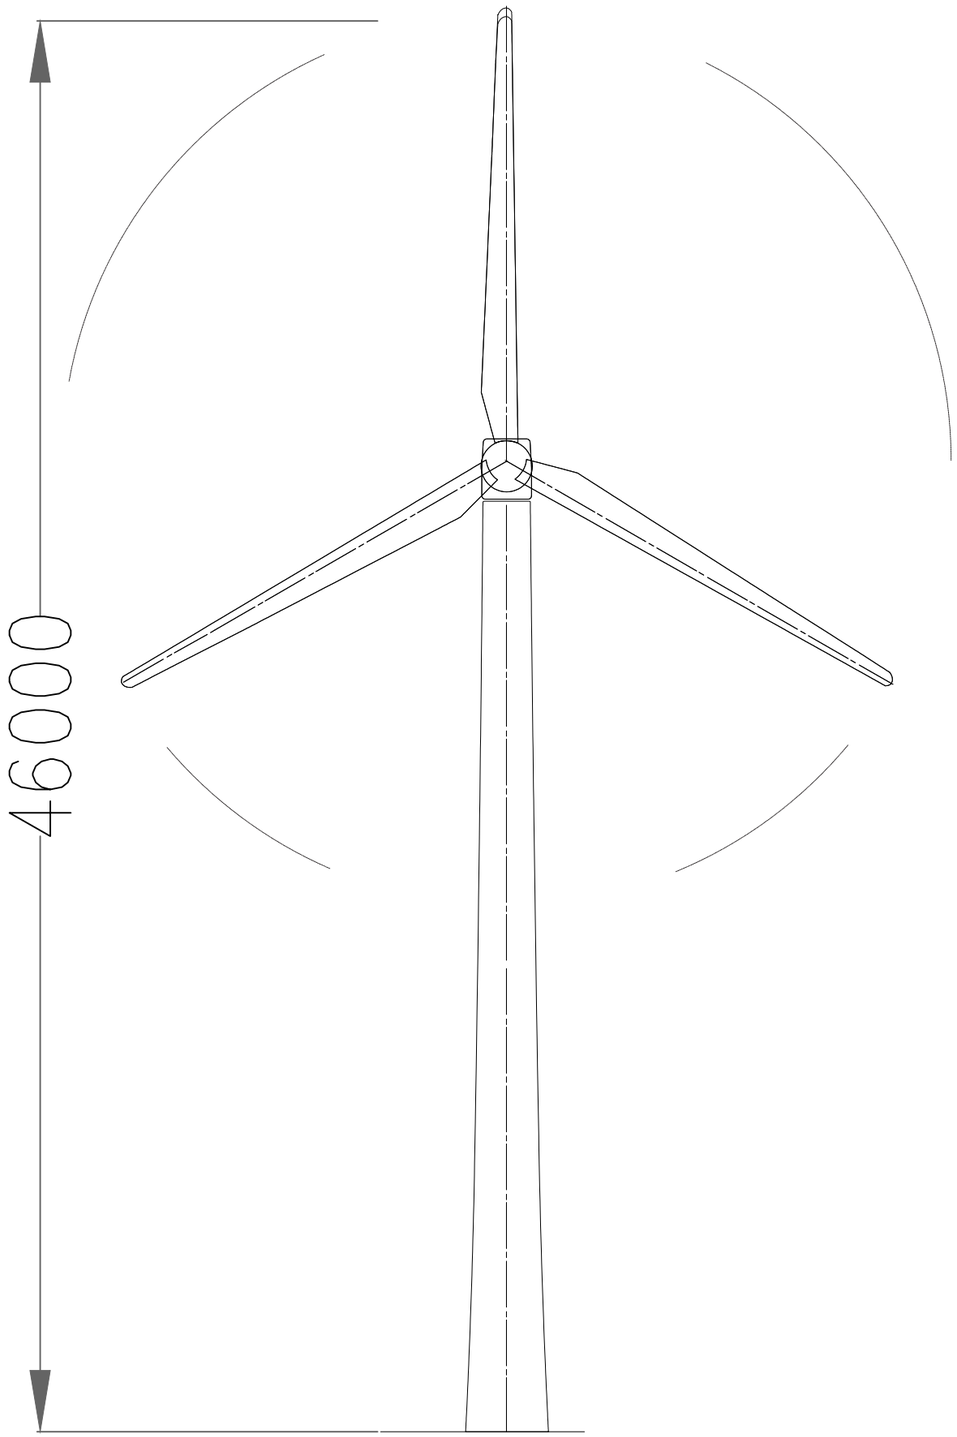

Harrison Pick Ltd
PLANNING CONSULTANTS

Drawing

Vestas V29 Elevations

Station Farm Offices, Wansford Road, Nafferton,
Driffield, East Yorkshire, YO25 8NJ

T : 01377 253363
E : ian@harrisonpick.co.uk
sam@harrisonpick.co.uk
W : www.harrisonpick.co.uk

Project

Quarry House Farm - Replacement Wind Turbine

Scale	1:200	@ A3
Job No.	QHF020426	Rev: -
Drawn by: J T	Date: April 26	

The drawing is the copyright of Harrison Pick Ltd and should not be altered, copied or reproduced without written consent.