


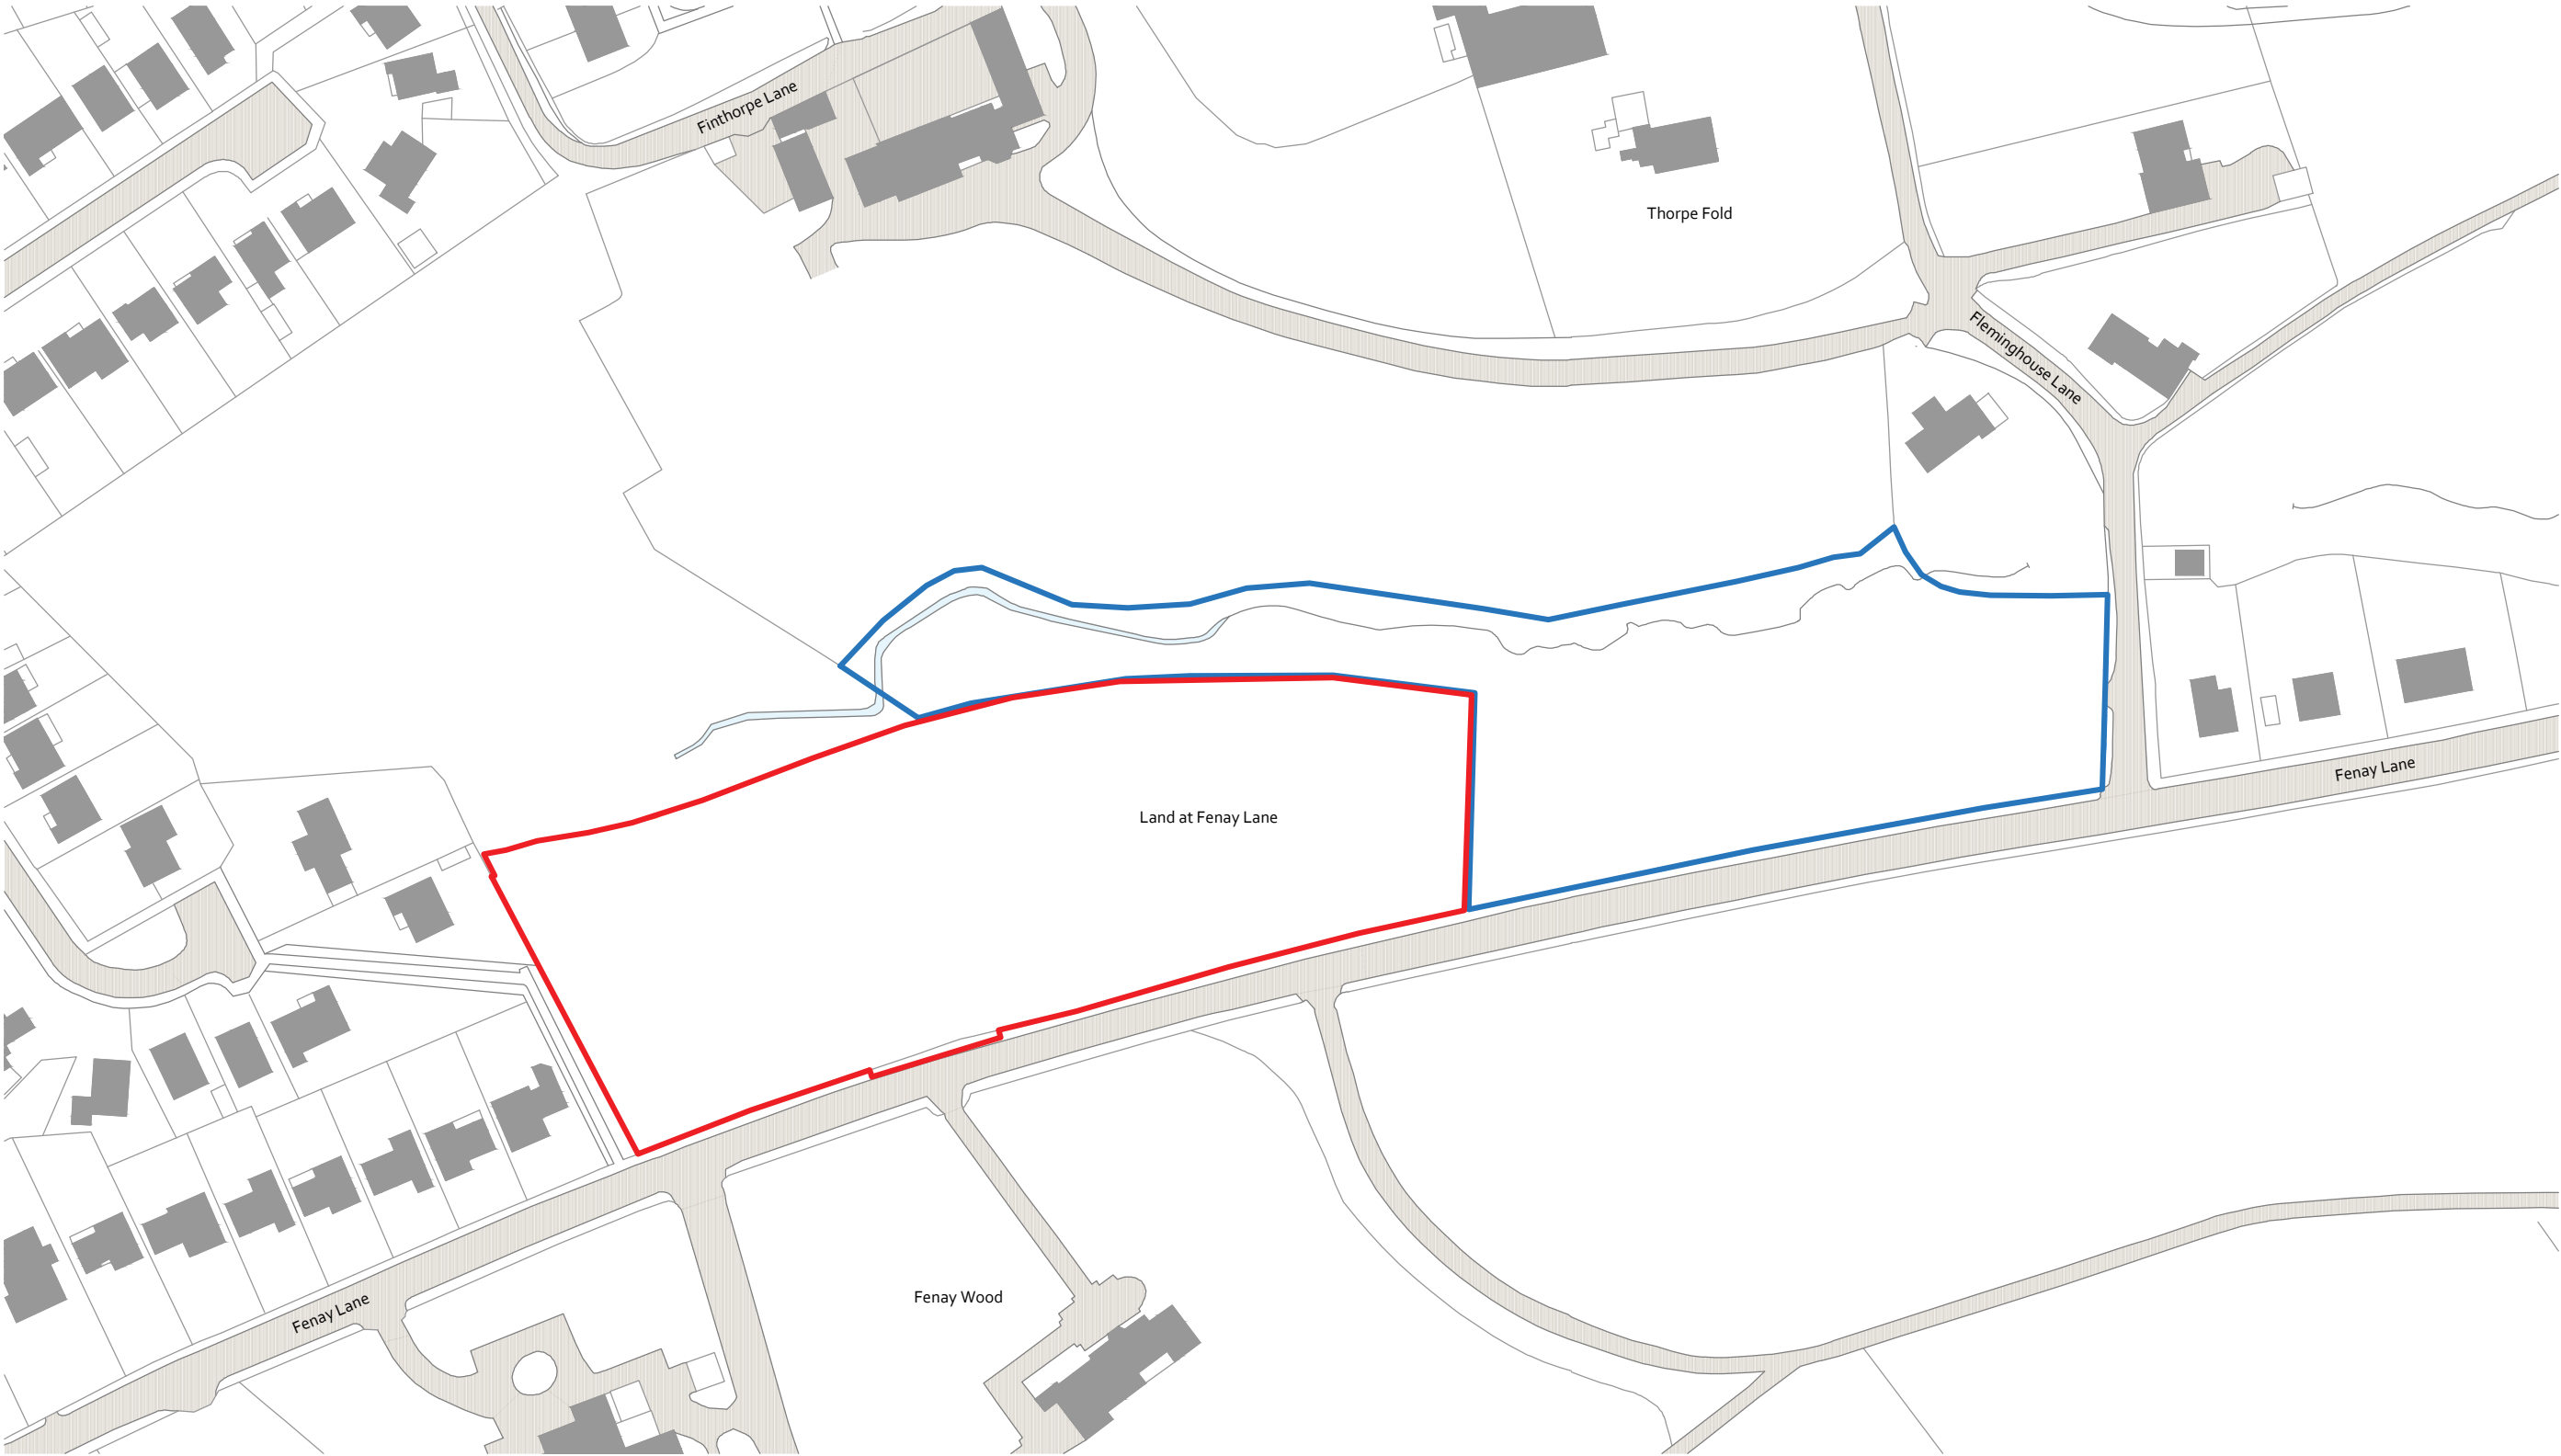

©Wildblood Macdonald Architects Ltd. registered in England and Wales no. 8722626
Do not scale, use figured dimensions only. All dimensions are to be verified and checked before the commencement of any shop drawings or work whatsoever, either on his own behalf or for sub contractors or suppliers. Any discrepancies must be reported to the Architect immediately. This drawing is to be read in conjunction with all related architects', engineers' and specialist drawings and other relevant information. If printing from electronic copies, ensure print scaling is set to "None" to ensure correct scaling of drawing.



KEY:
= APPLICATION BOUNDARY (0.8982 Hectares)
= LAND WITHIN APPLICANT'S CONTROL

25m SCALE 1:1250

A	Red line boundary amended.	AR	21/09/26
Rev.	Description.	By.	Date.



The Granary, Harewood Yard
Harewood, Leeds, LS17 9LF
t 0113 213 6825
www.wildblood-macdonald.com

FOR PLANNING APPLICATION PURPOSES ONLY

Client
Vesta Property Group

Project
Land at
Fenay Lane
Huddersfield

Drawing Title
Site Location Plan

Job No. Dwg No.
2887 (PL)001

Date drawn Status
Mar 2026 Planning

Scale @ size
1:1250@A3

Revision
A

Drawn by Checked
CC MB