





FRONT ELEVATION
1 : 1 0 0

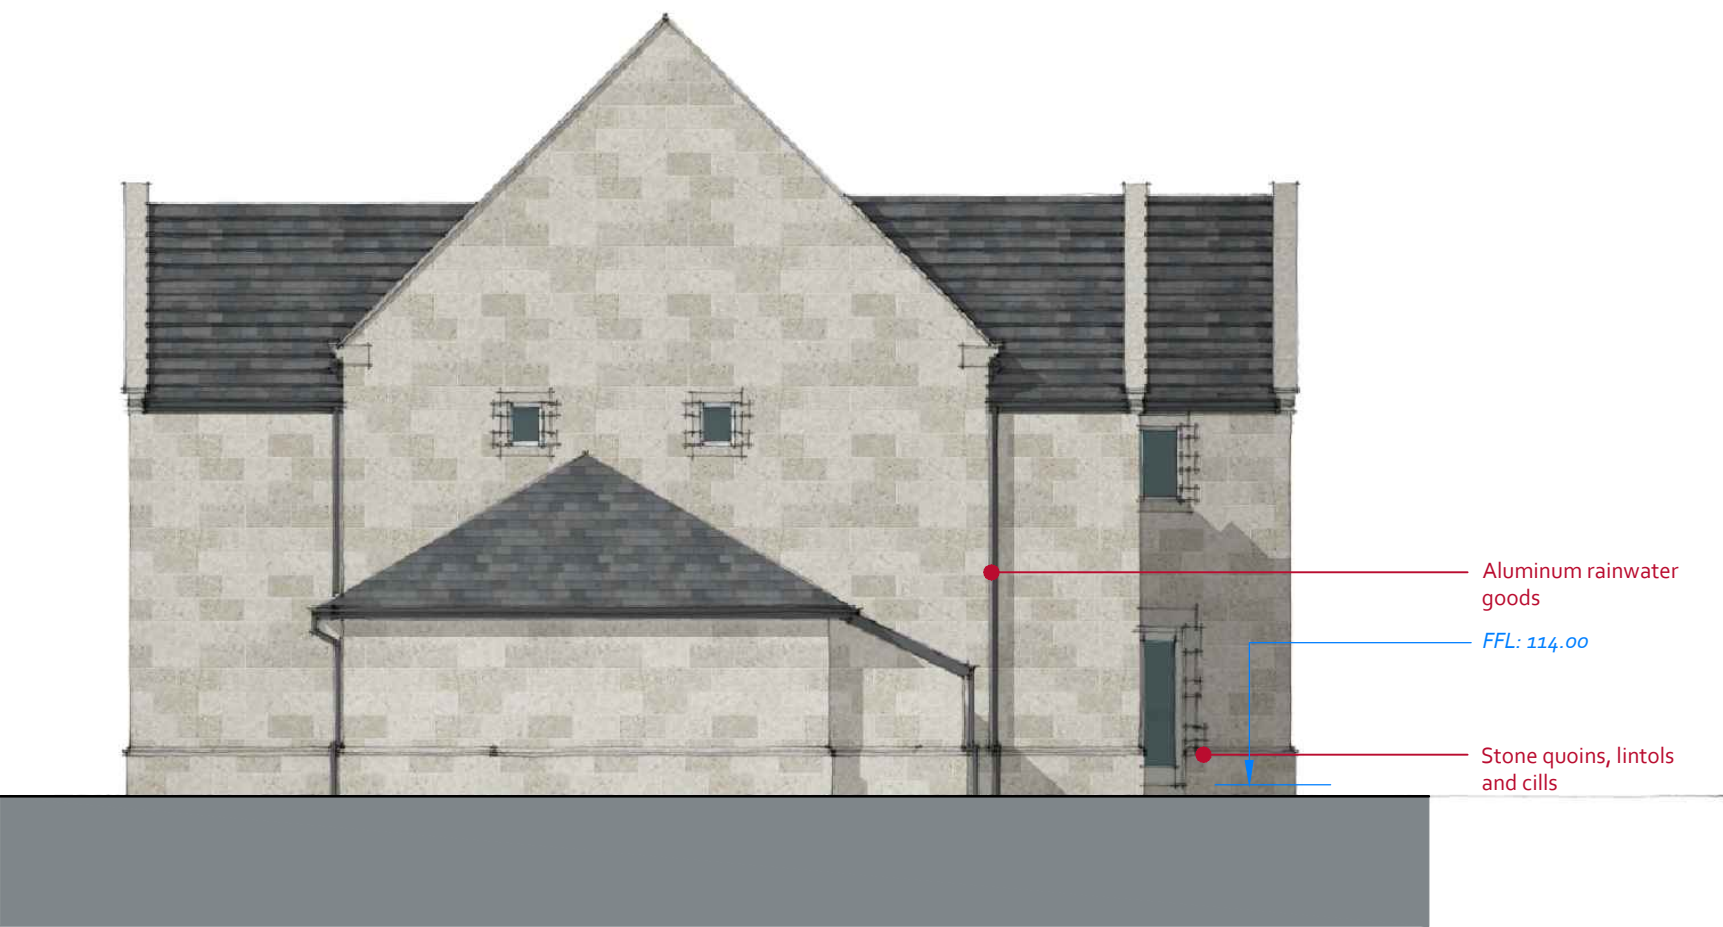

SIDE 1 ELEVATION
1 : 1 0 0



REAR ELEVATION
1 : 1 0 0

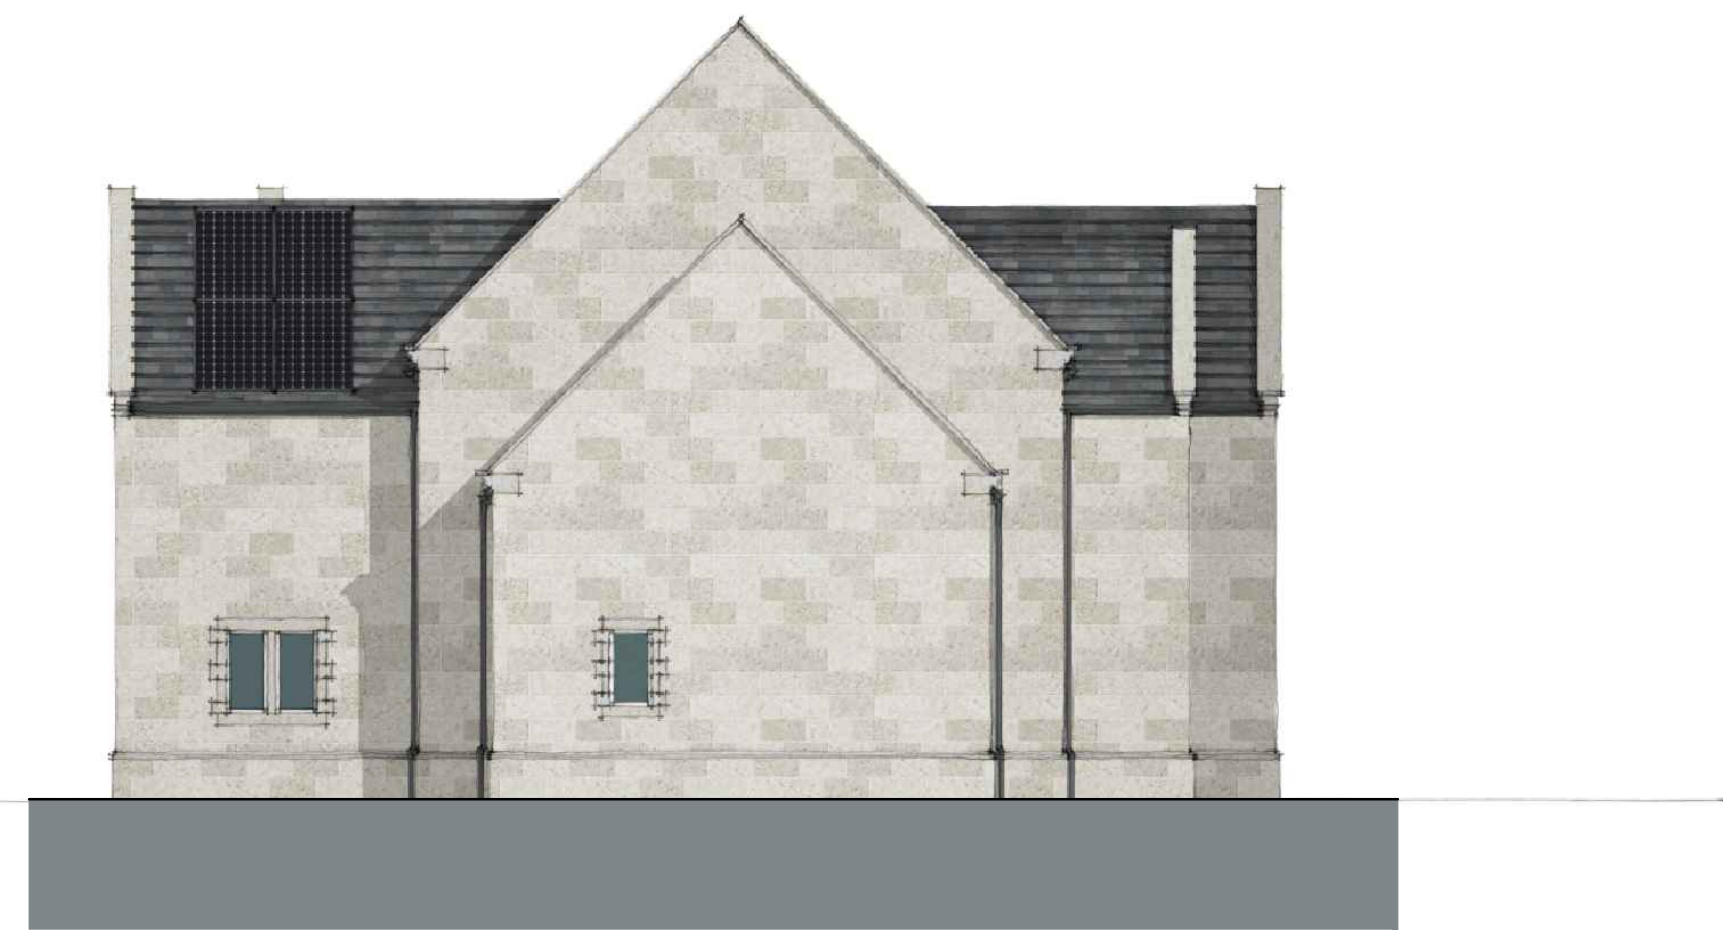

SIDE 2 ELEVATION
1 : 1 0 0