

Existing East Scale 1:100

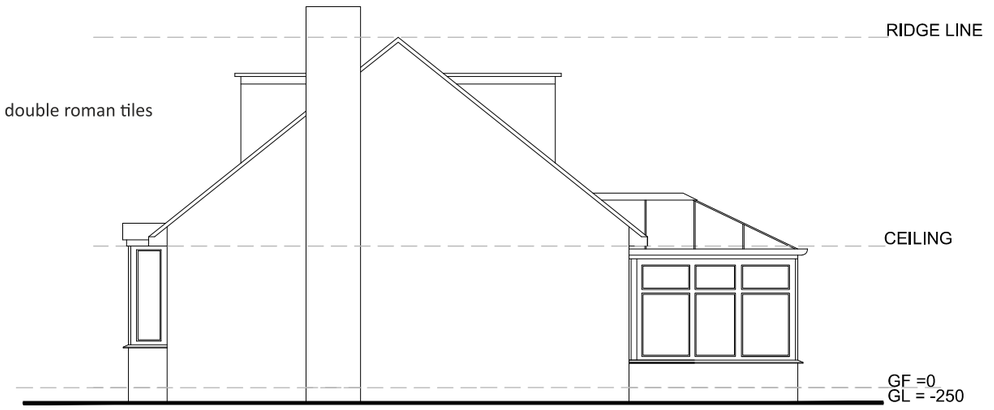

Existing South Scale 1:100



Existing West Scale 1:100

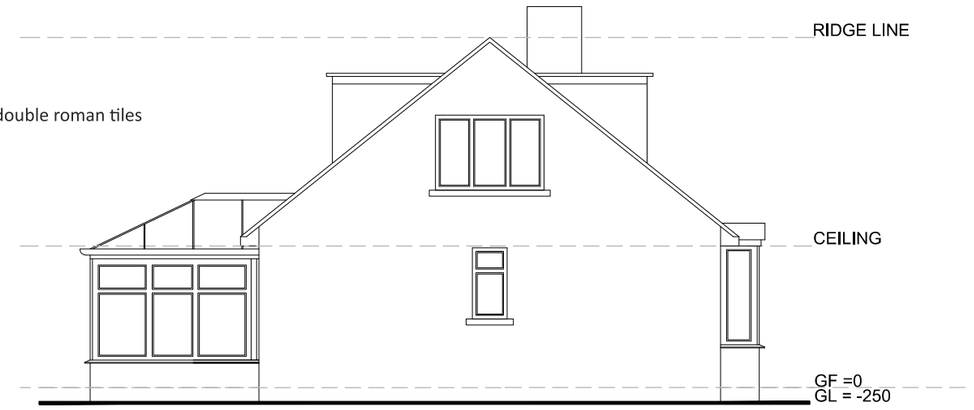

Existing North Scale 1:100

AlamPlans. Tel: 0788 989 7159 Email: Alamplans@outlook.com Web: AlamPlans.co

PROJECT: FRONT PORCH, LOFT CONVERSION & SINGLE STOREY REAR EXTENSION
Address: 20a Thornhill Rd, Huddersfield. HD3 3DD

DRAWING TITLE: EXT ELEVATIONS

Status: PLANNING

Scale: 1:100@A3

Date Drawn: 10/07/2026

Drawing Ref: HD33DD20a-v3