AlamPlans.
Tel: 0788 989 7159
Email: Alamplans@outlook.com
Web: AlamPlans.com

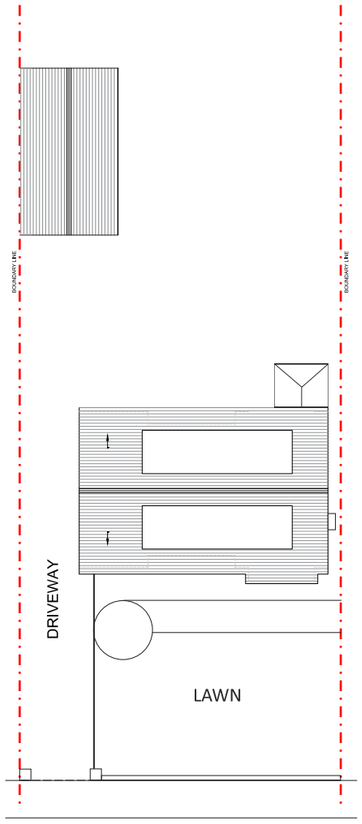

Existing Parking Layout
Scale 1:300

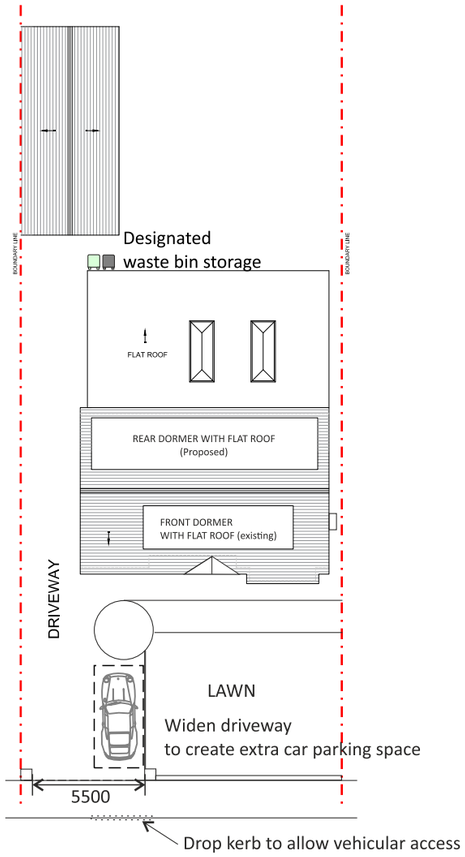

Proposed Parking Layout
Scale 1:300

Site size = 780m2

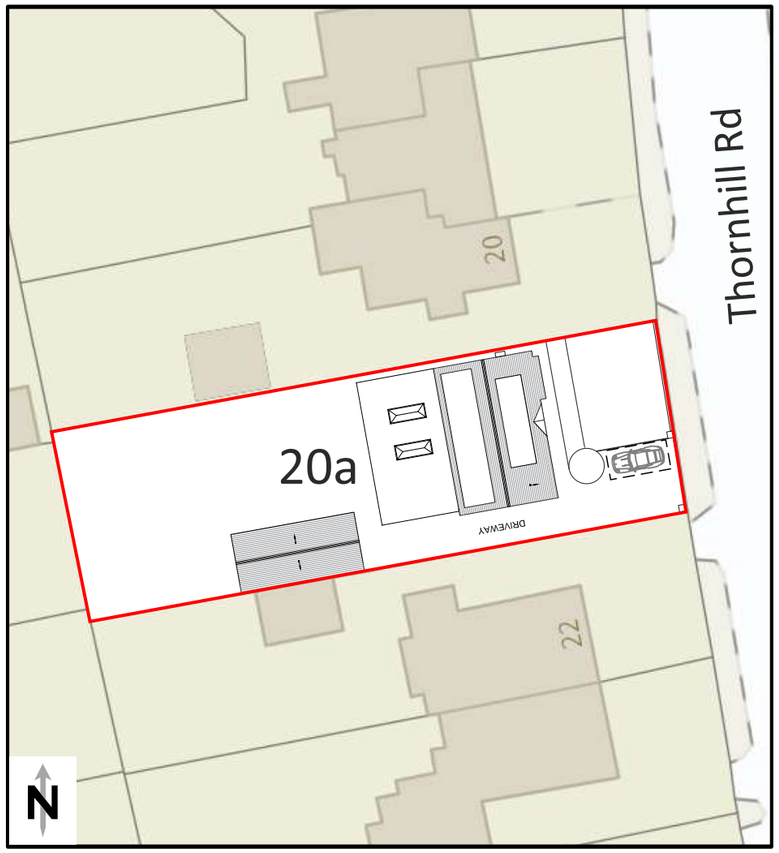

Proposed Site Plan Scale 1:500

PROJECT: FRONT PORCH, LOFT CONVERSION & SINGLE STOREY REAR EXTENSION Address: 20a Thornhill Rd, Huddersfield. HD3 3DD	DRAWING TITLE: ROOF & SITE PLAN & PARKING	Status: PLANNING	Scale: 1:300@A3 & 1:500@A3	Date Drawn: 10/07/2026	Drawing Ref: HD33DD20a-v3 Page 5 of 5