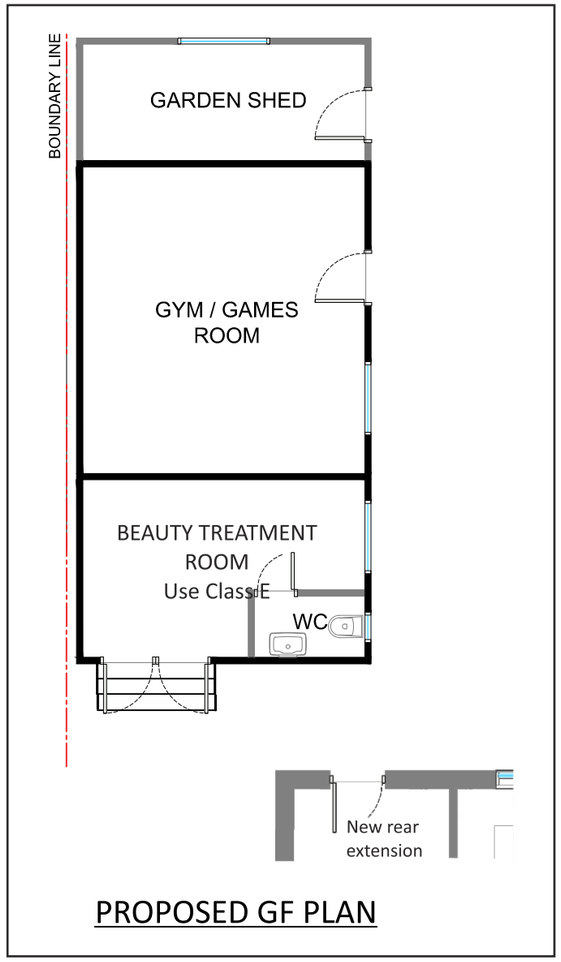

PROPOSED GF PLAN

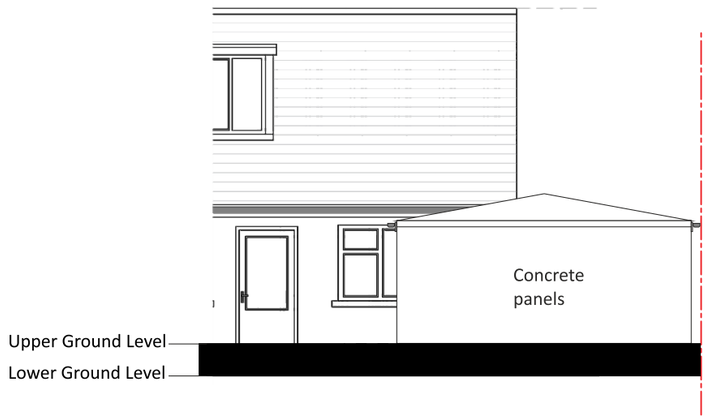

EXISTING WEST ELEVATION

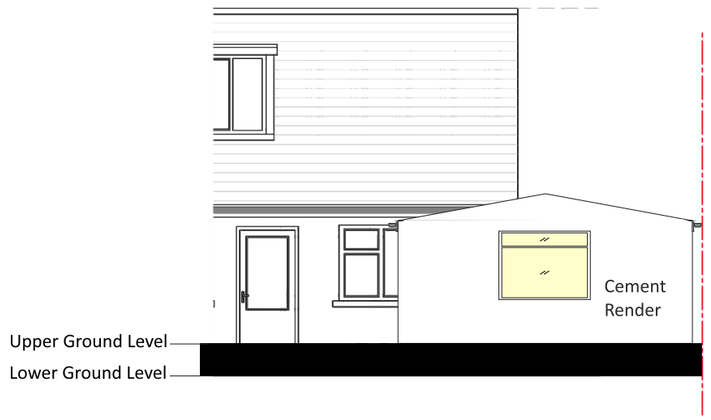

PROPOSED WEST ELEVATION

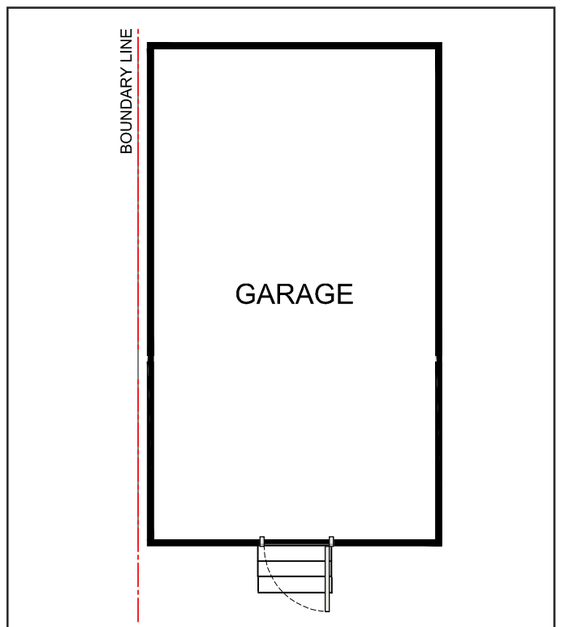

EXISTING GF PLAN

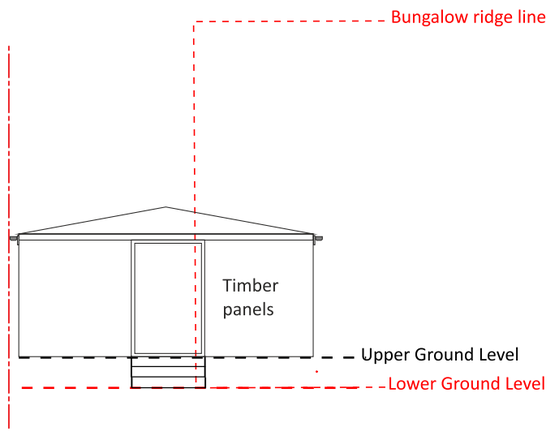

EXISTING EAST ELEVATION

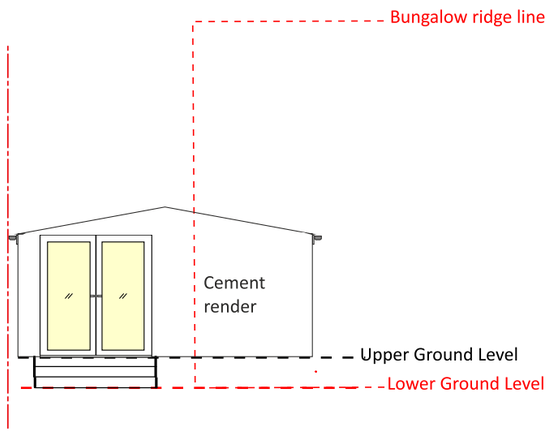

PROPOSED EAST ELEVATION

AlamPlans. Tel: 0788 989 7159 Email: Alamplans@outlook.com Web: AlamPlans.com

PROJECT: FRONT PORCH, LOFT CONVERSION & SINGLE STOREY REAR EXTENSION Address: 20a Thornhill Rd, Huddersfield. HD3 3DD	DRAWING TITLE: EXIST & PROP. GARAGE PLANS & ELEVATIONS	Status: PLANNING	Scale: 1:100@A3	Date Drawn: 05/08/2026	Drawing Ref: HD33DD20a-v2 Page 1 of 2