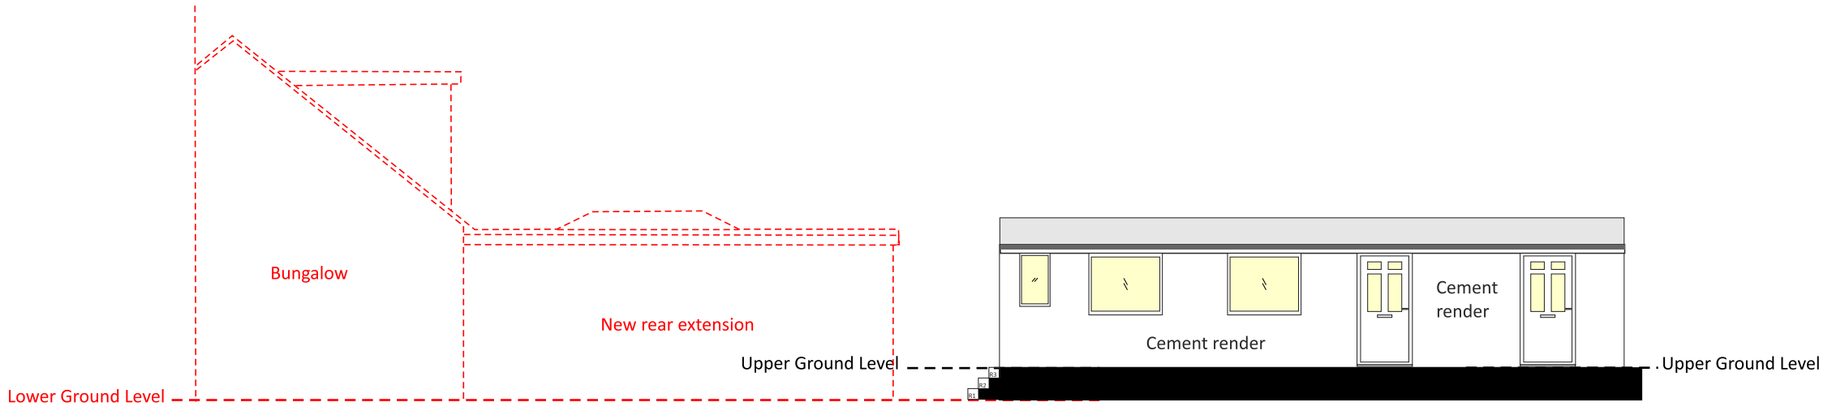

Proposed North Elevation Scale 1:100

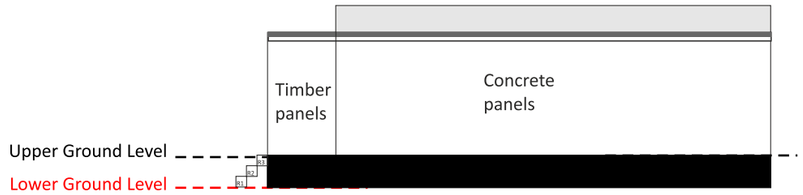

Existing North Elevation Scale 1:100

AlamPlans.
Tel: 0788 989 7159
Email: Alamplans@outlook.com
Web: AlamPlans.com

PROJECT FRONT PORCH, LOFT CONVERSION & SINGLE STOREY REAR EXTENSION Address: 20a Thornhill Rd, Huddersfield. HD3 3DD	DRAWING TITLE: EXIST & PROP. GARAGE ELEVATIONS	Status: PLANNING	Scale: 1:100@A3	Date Drawn: 05/08/2026	Drawing Ref: HD33DD20a-v2 Page 2 of 2