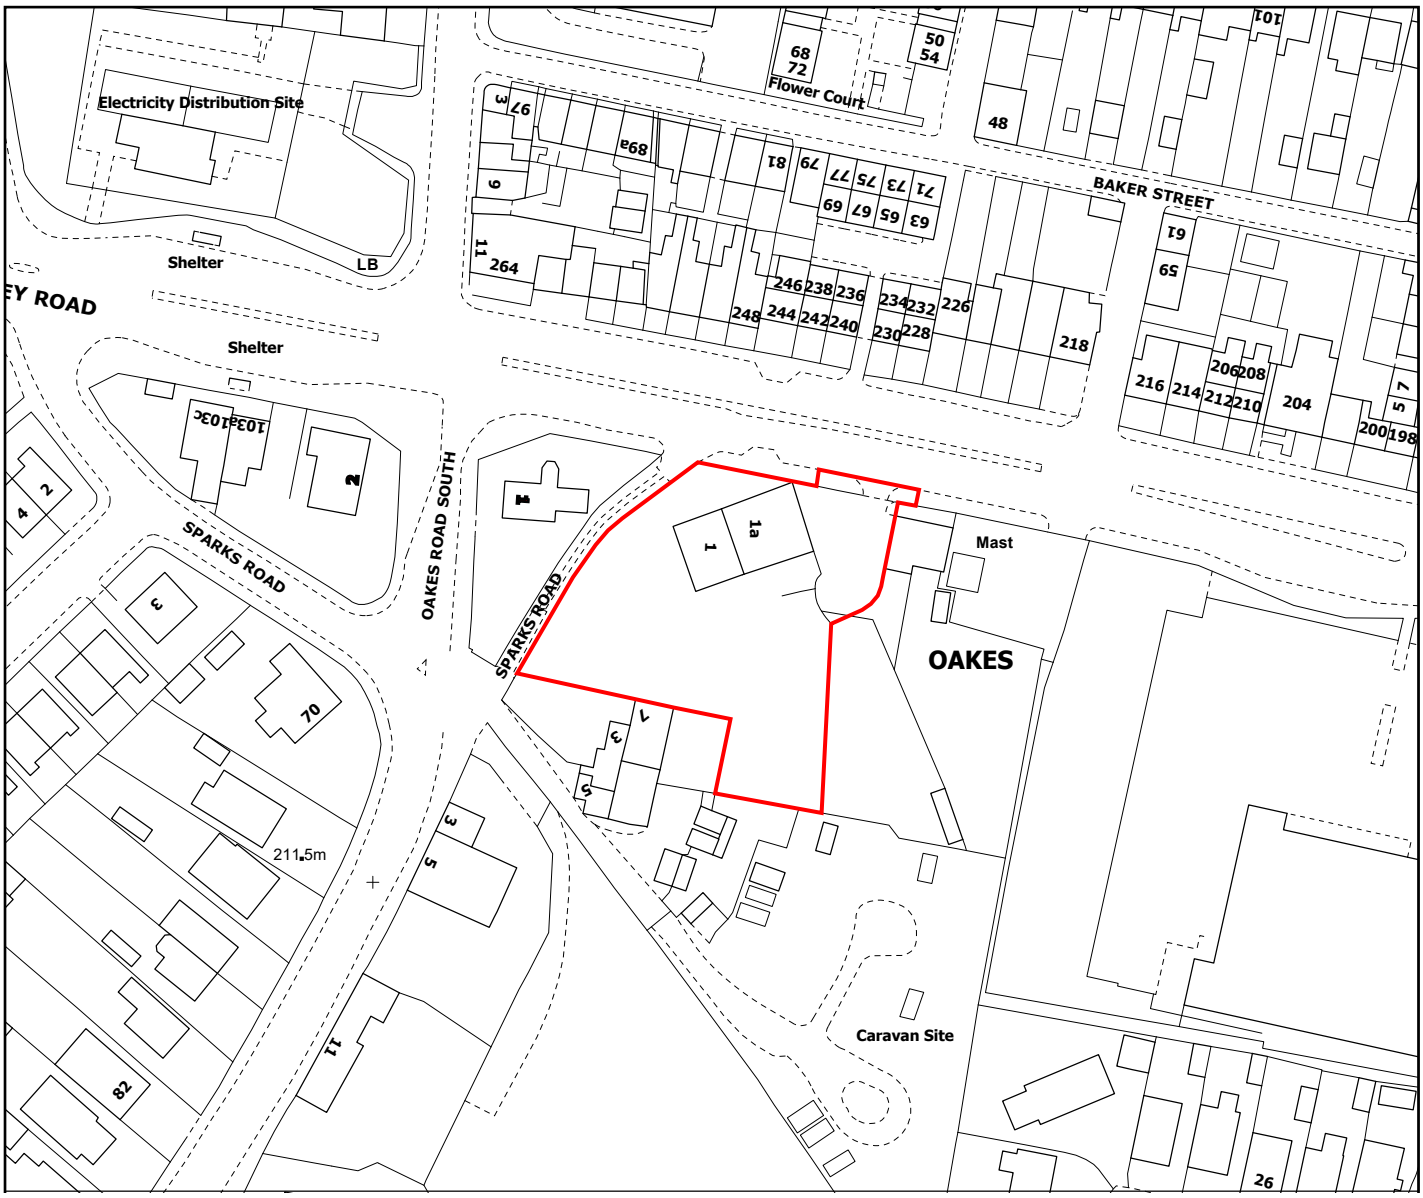


SCALE 1:1250 AT A4

0M 10 20 30 40 50

LOCATION PLAN

REAR OF 1 SPARKS ROAD,
OAKES,
HUDDERSFIELD,
HD3 4BX