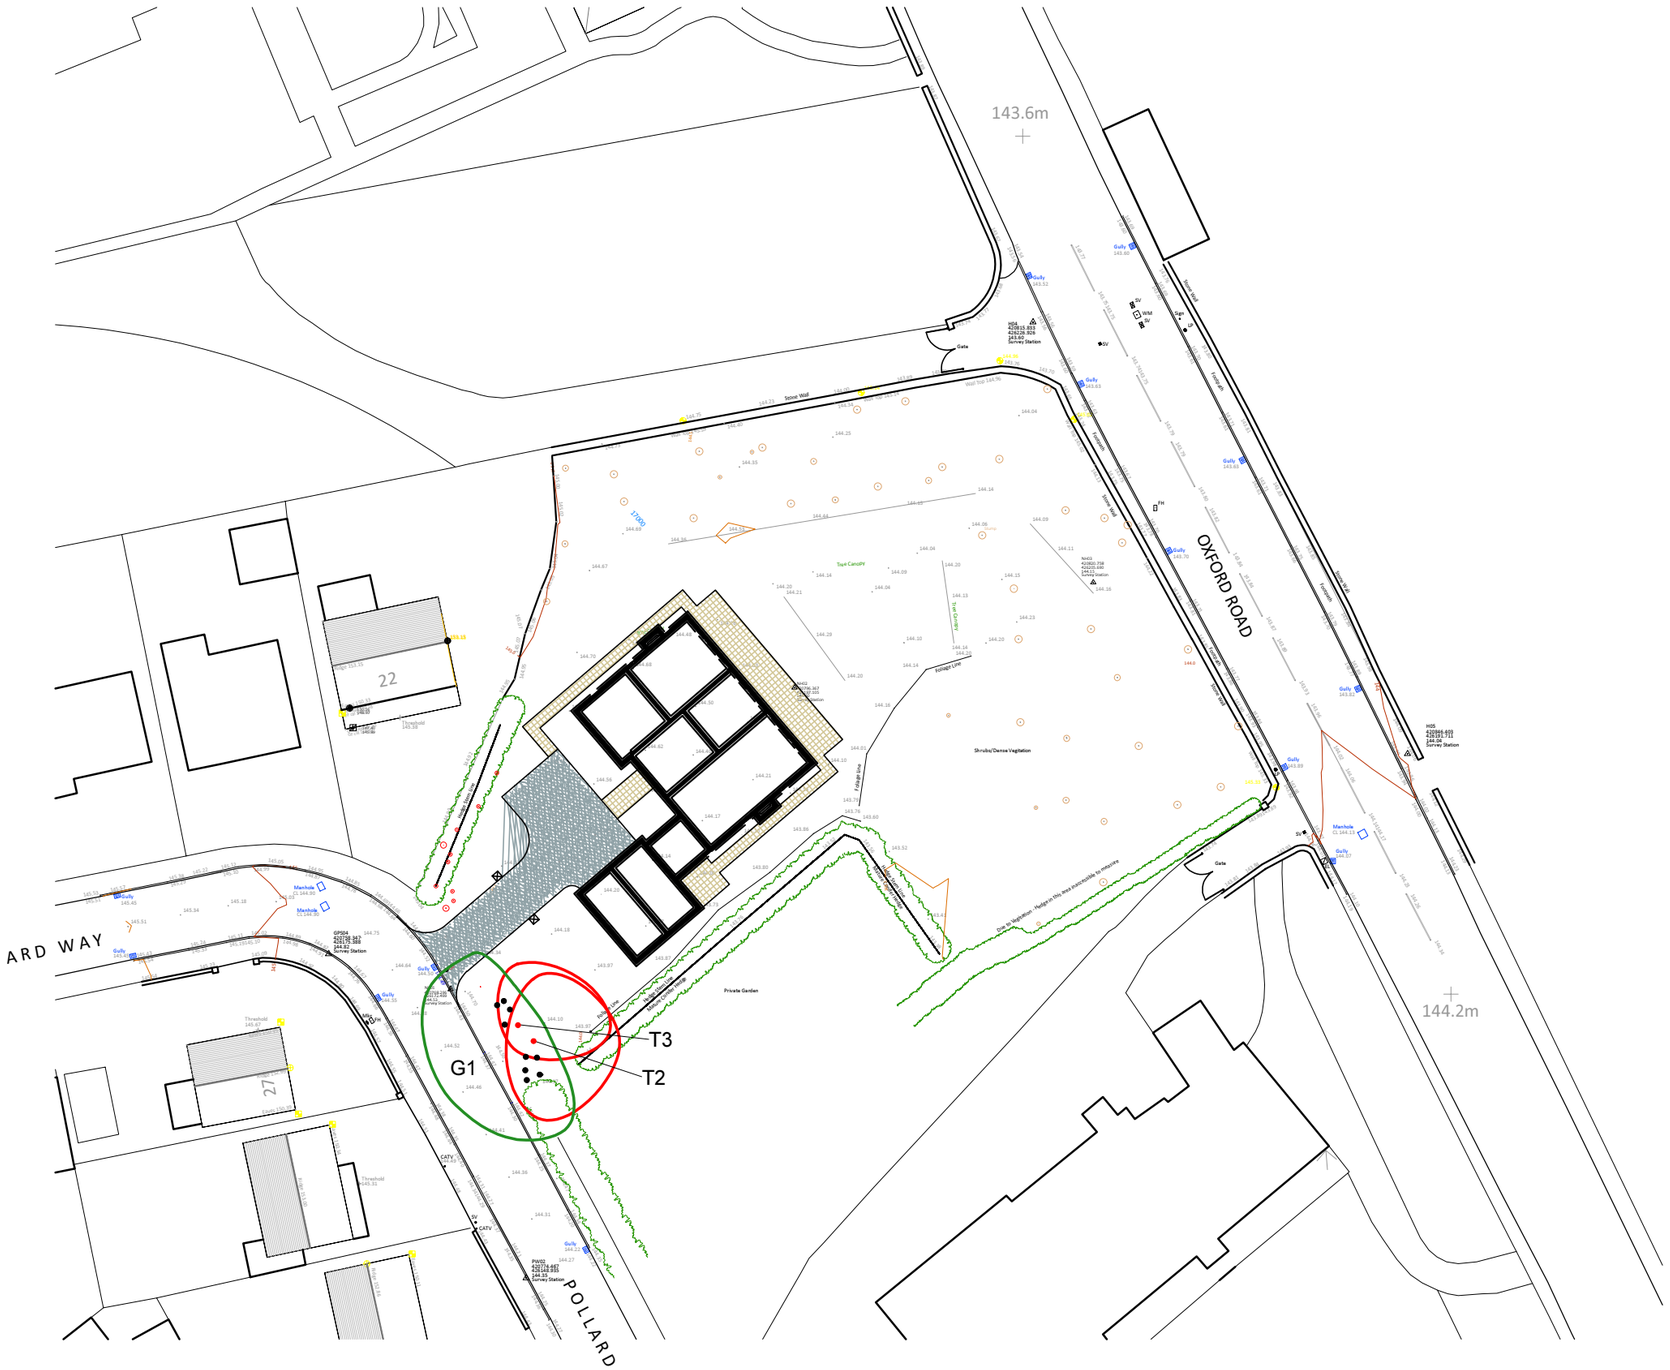

Appendix 2: Site Plan

ADDRESS: 22a Pollard Way, Gomersal, West Yorkshire, BD19 4PR.
JCA REF: 23997/ChC

SCALE 1:500	PAPER SIZE A3

SURVEYED BY: CC	DRAWN BY: CC	APPROVED BY: CC

TREE WORKS CATEGORIES	
	WORKS CATEGORY A: NO WORKS REQUIRED
	WORKS CATEGORY B: WORKS OR MONITORING REQUIRED
	WORKS CATEGORY R: TREE TO BE REMOVED

JCA Limited

Arboricultural & Ecological Consultants