



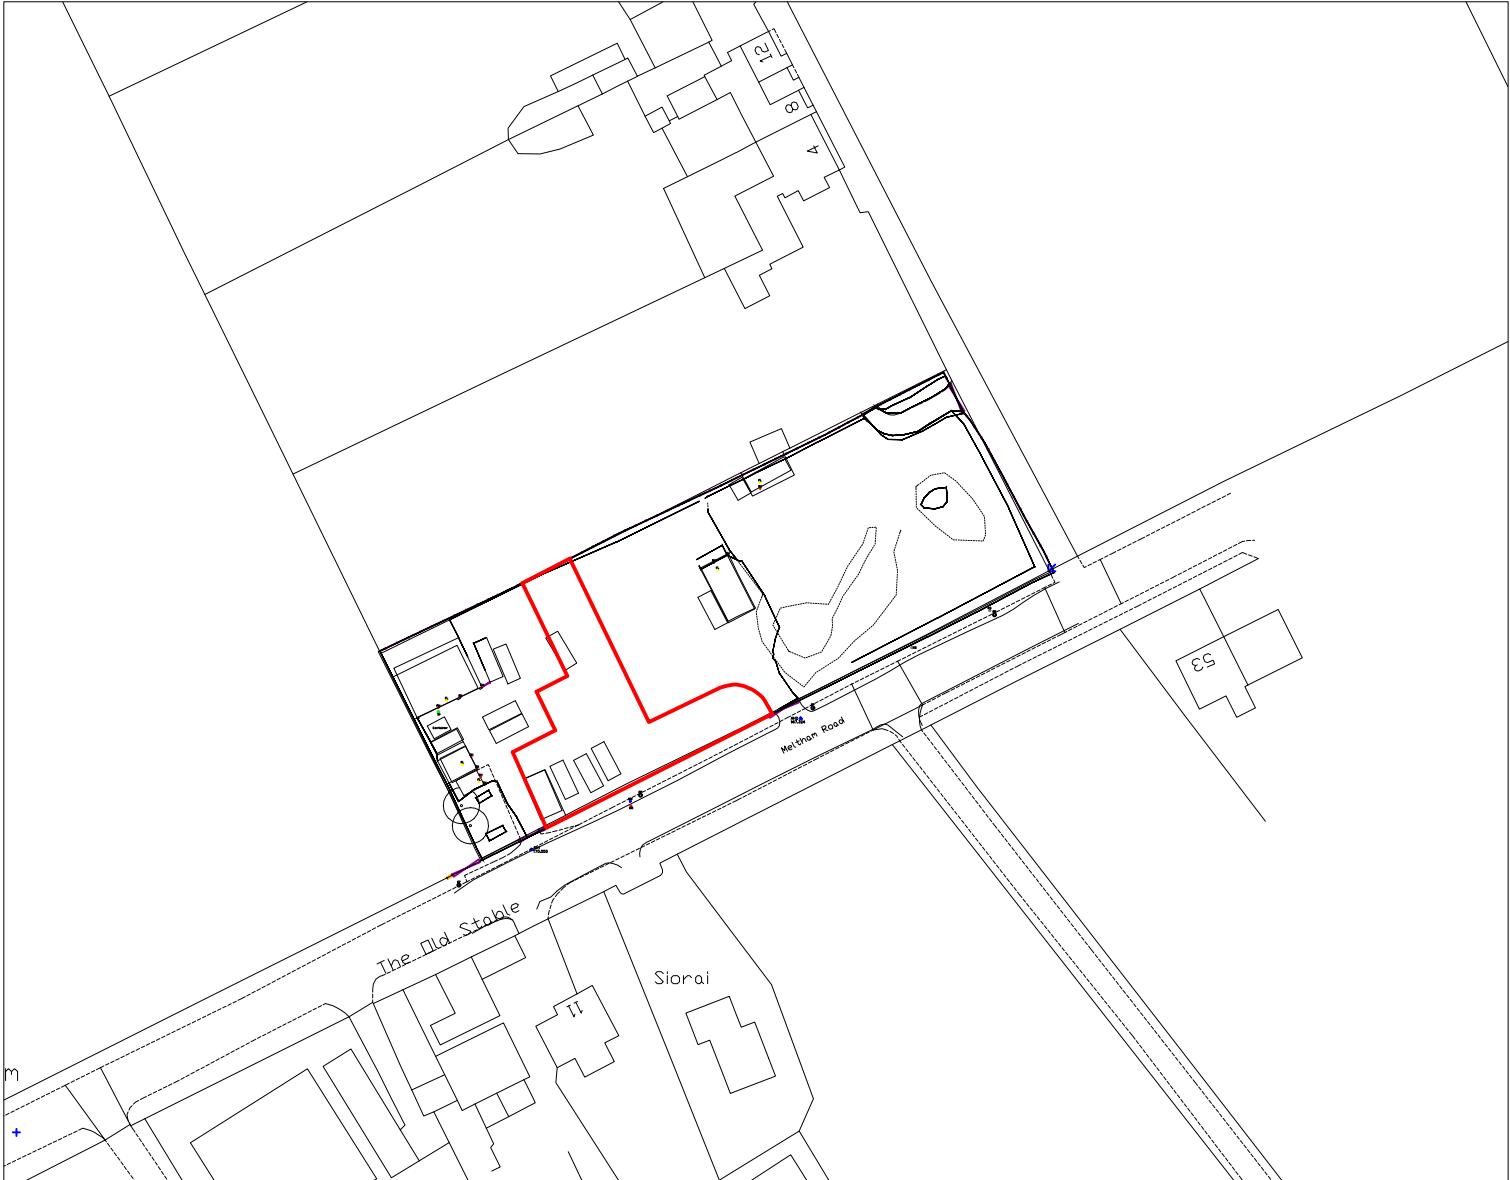

SCALE 1:1250 AT A4

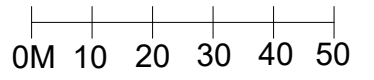

LOCATION PLAN

STEPHENSON'S BUILDERS YARD
MELTHAM ROAD
HONLEY
HOLMFIRTH HD9 6HL