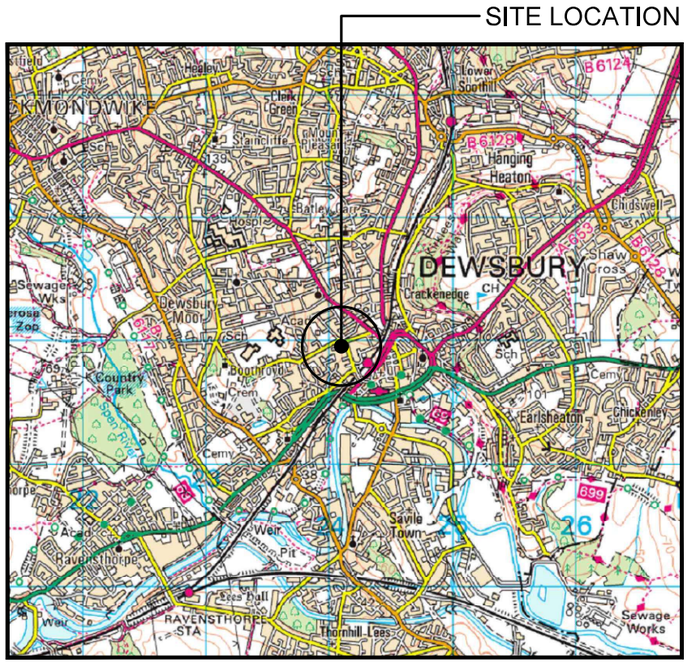

SITE LOCATION
(Scale 1:50000)

0 1km 2km 3km
1:50k

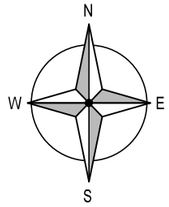

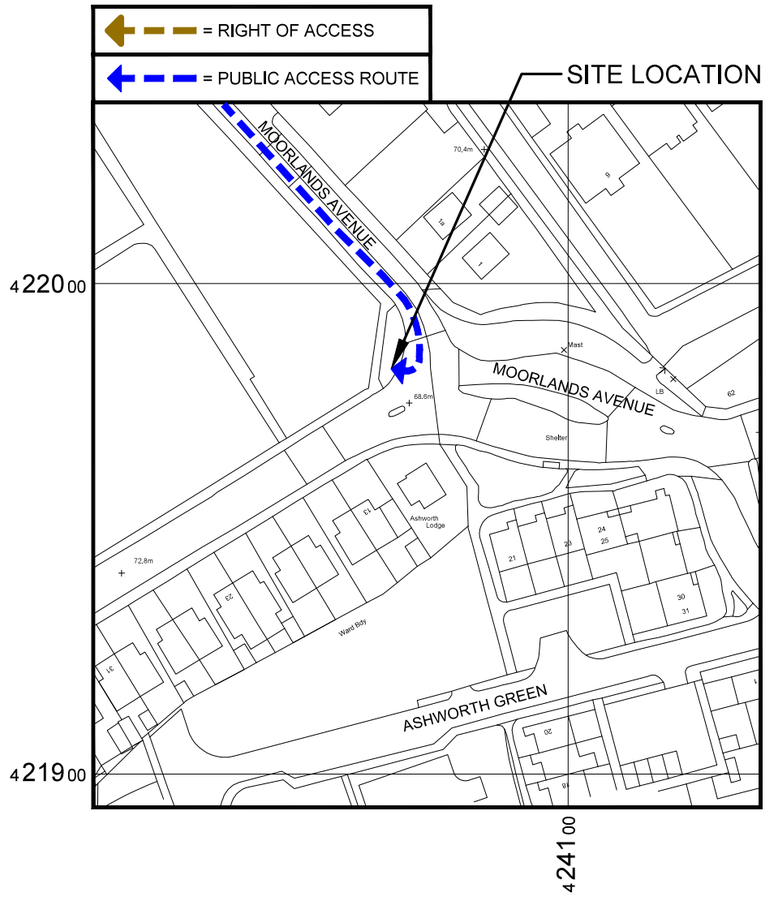

DETAILED SITE LOCATION
(Scale 1:1250)

0 25m 50m 75m
1:1250

SITE PHOTOGRAPH

DIRECTIONS TO SITE:

FROM LEEDS, GET ON A64(M) FROM GREAT GEORGE ST AND MERRION ST, HEAD TOWARDS COOKRIDGE ST, CONTINUE ONTO MERRION ST, USE THE MIDDLE LANE TO TURN LEFT ONTO NEW BRIGGATE, USE THE LEFT LANE TO TAKE THE INNER RING ROAD/A58(M) SLIP ROAD, TAKE THE A58(M) AND M621 TO GELDERD RD/A62 IN BIRSTALL. TAKE THE EXIT FOR A62 FROM MS21. MERGE ONTO A64(M), CONTINUE ONTO A58(M), CONTINUE ONTO WELLINGTON RD/A58, AT THE ROUNDABOUT, TAKE THE 1ST EXIT ONTO A58, CONTINUE ONTO A643, AT ELLAND RD INTERCHANGE, TAKE THE 3RD EXIST ONTO THE MS21 SLIP ROAD TO MANCHESTER/HALIFAX/HUDDERSFIELD/M62(W), MERGE ONTO M621 AND TAKE THE A62 EXIT TOWARDS BRADFORD(EAST)/A650. CONTINUE ON A62. TAKE BRADFORD RD/A652, TRACK RD AND HALIFAX RD/A638 TO MOORLANDS AVE IN DEWSBURY, USE THE LEFT 2 LANES TO TURN SLIGHTLY LEFT ONTO GELDERD RD/A62, AT THE ROUNDABOUT, TAKE THE 2ND EXIT AND STAY ON GELDERD RD/A62, TURN LEFT ONTO BRADFORD RD/A652, TURN RIGHT ONTO CENTENARY WAY, TURN LEFT ONTO CROSS BAND RD, TURN RIGHT ONTO MAYMAN LN/B6123, CONTINUE STRAIGHT ONTO CLERK GREEN ST, CONTINUE ONTO DARK LN, CONTINUE ONTO TRACK RD, TURN LEFT ONTO HALIFAX RD/A638, TURN RIGHT ONTO NORTHFIELD RD, TURN LEFT ONTO MOORLANDS AVE.

what3words:

take.nods.clap

Jet Infrastructure

Project:	Site Address:
JET219	MOORLANDS AVENUE DEWSBURY WEST YORKSHIRE WF13 2JZ
Sharer 1 Ref: 103861 / Sharer 2 Ref: -	
Cell Name: MOORLANDS AVENUE SW	National Grid Ref: E: 424065 N: 421988

JET network solutions

ALL DIMENSIONS ARE IN mm UNLESS NOTED OTHERWISE

Rev	Modification	By	Ch	Date
A	Issued for Approval	ARC	GH	22.06.26
B	Amended to Radio Planner Comments	ARC	GH	08.07.26

Drawing Title:		Purpose of Issue:	
SITE LOCATION MAPS		PLANNING	
Drawing No.: 100	Drawing Revision: A	Date of Issue: 22.06.26	Pack Revision: B
Drawn By: ARC	Drawn On: 22.06.26	Principal Designer: JET NETWORK SOLUTIONS	
Checked By: GH	Checked On: 22.06.26	Designer: GH	Surveyed By: JET NETWORK SOLUTIONS