Location Plan

Site Address: **West Barn, Heymoor Farm, Abbey Road, Shepley, Huddersfield, HD8 8EP**

PlanningPortal

Date Produced: **04-Aug-2026**

Scale: **1:2500 @A4**

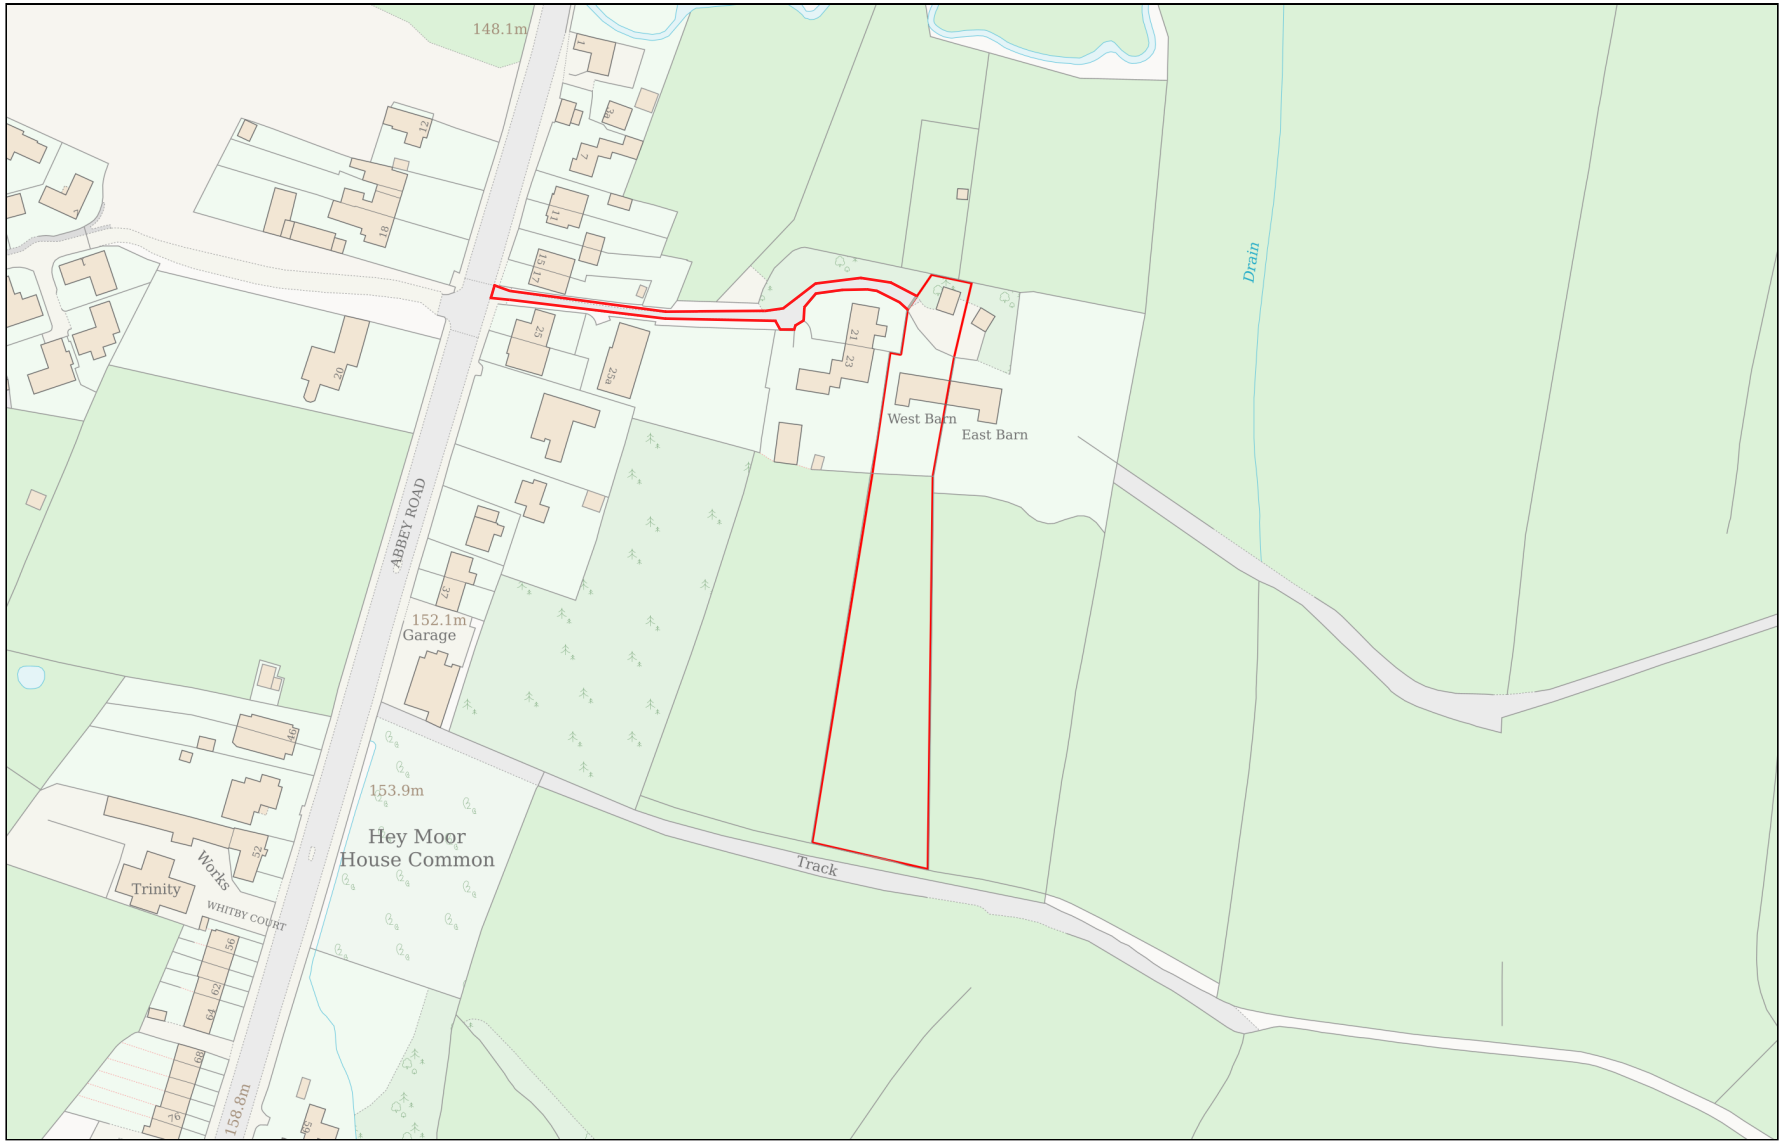

N

Planning Portal Reference: **PP-15089563v1**

0 100

Metres

Powered By TerraQuest

© Crown copyright and database rights 2026 OS 100042766