


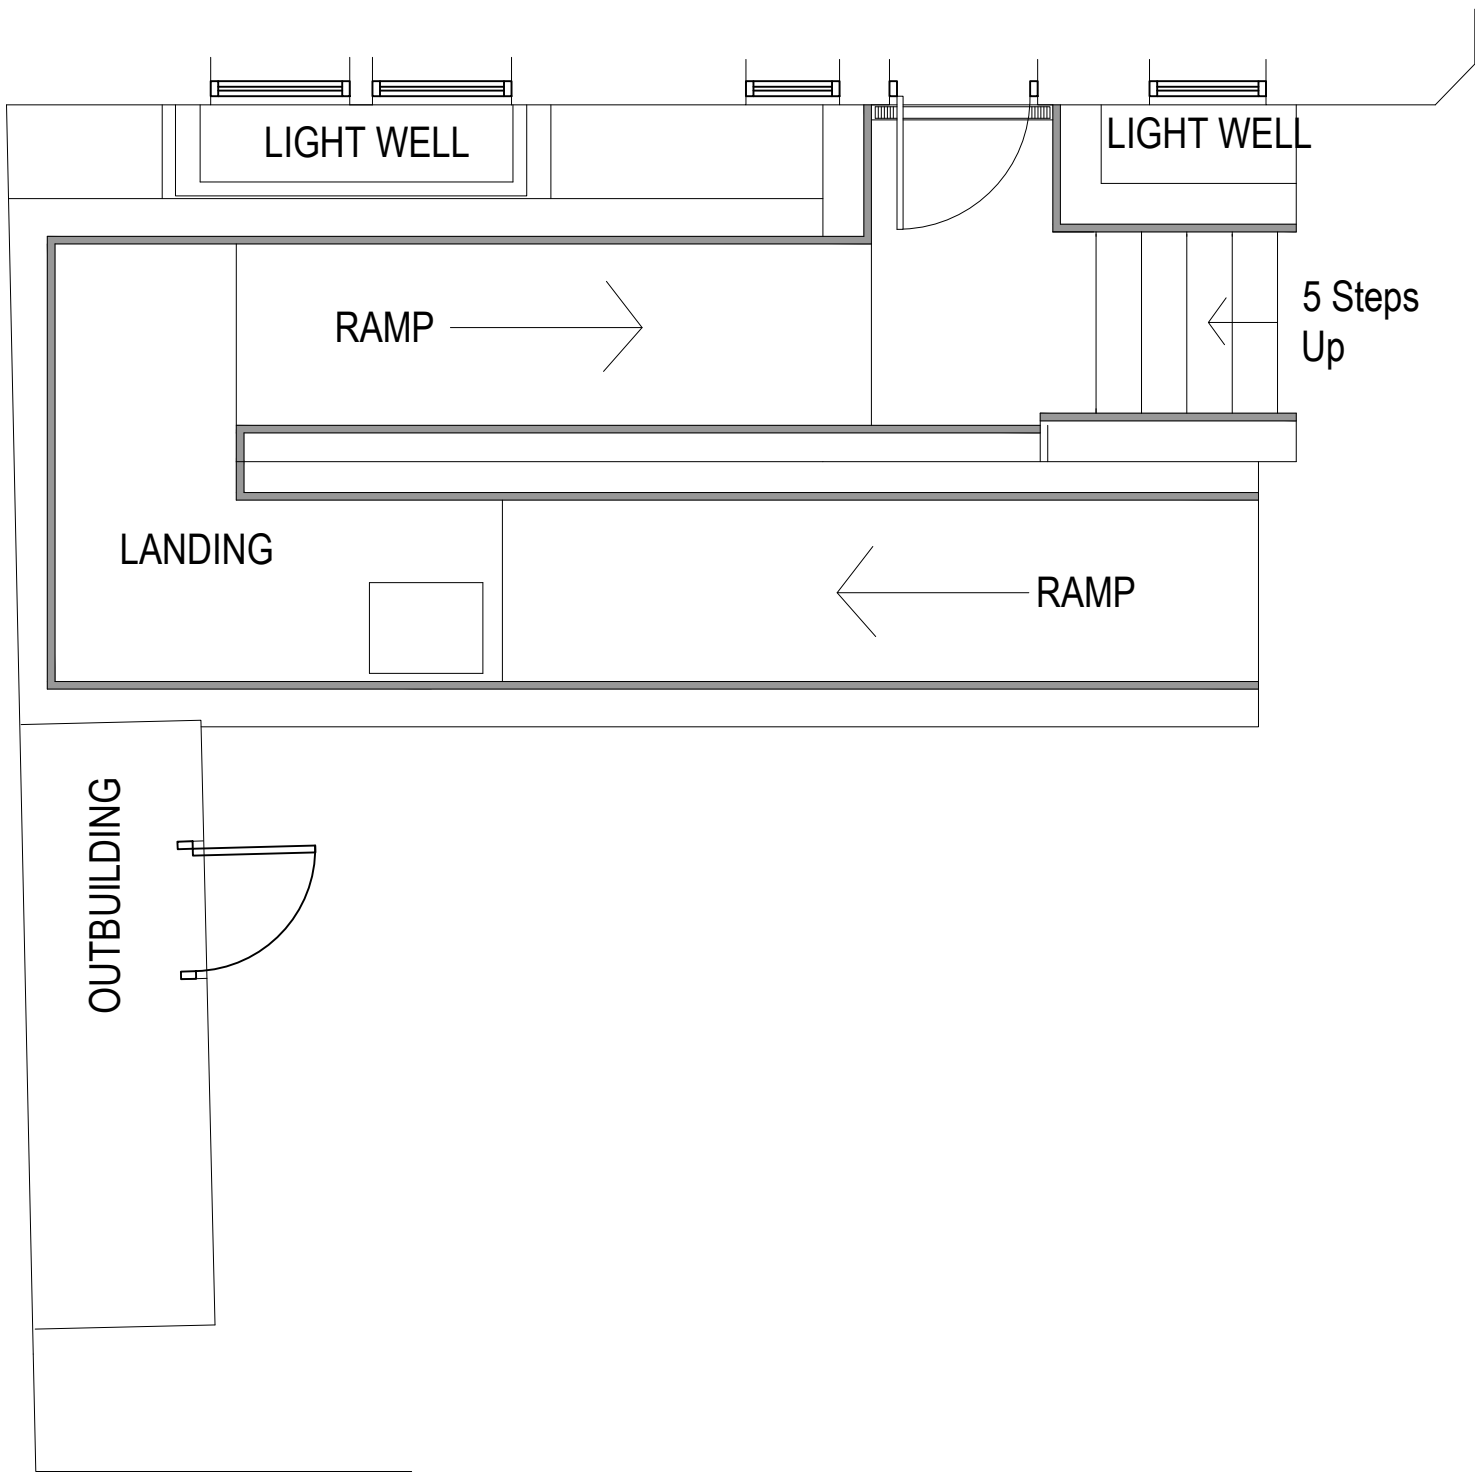


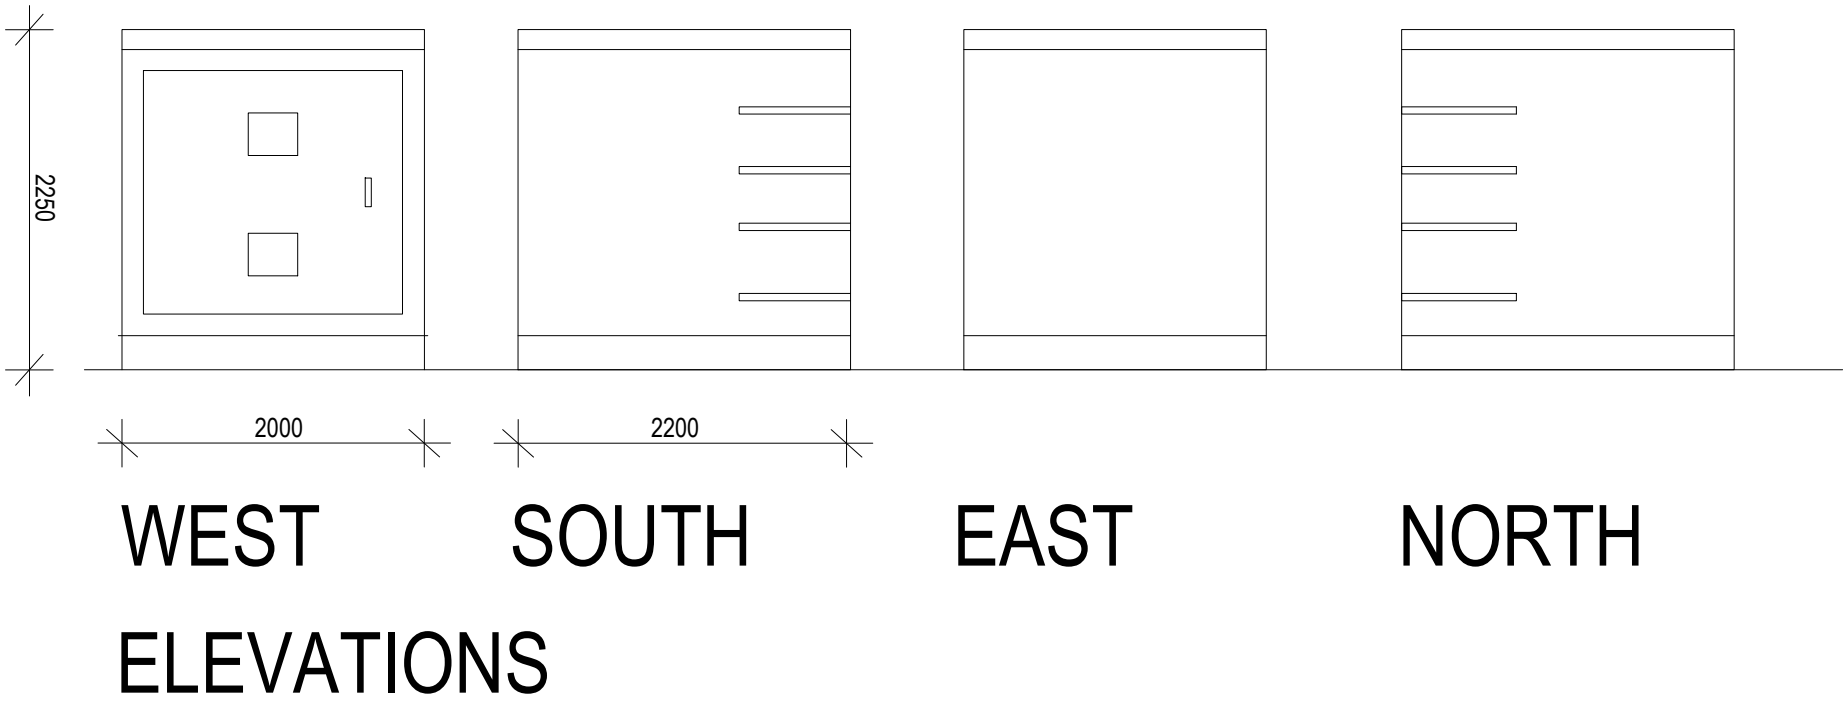

PART PLAN OF REAR EXTERNAL AREA
(EXISTING)

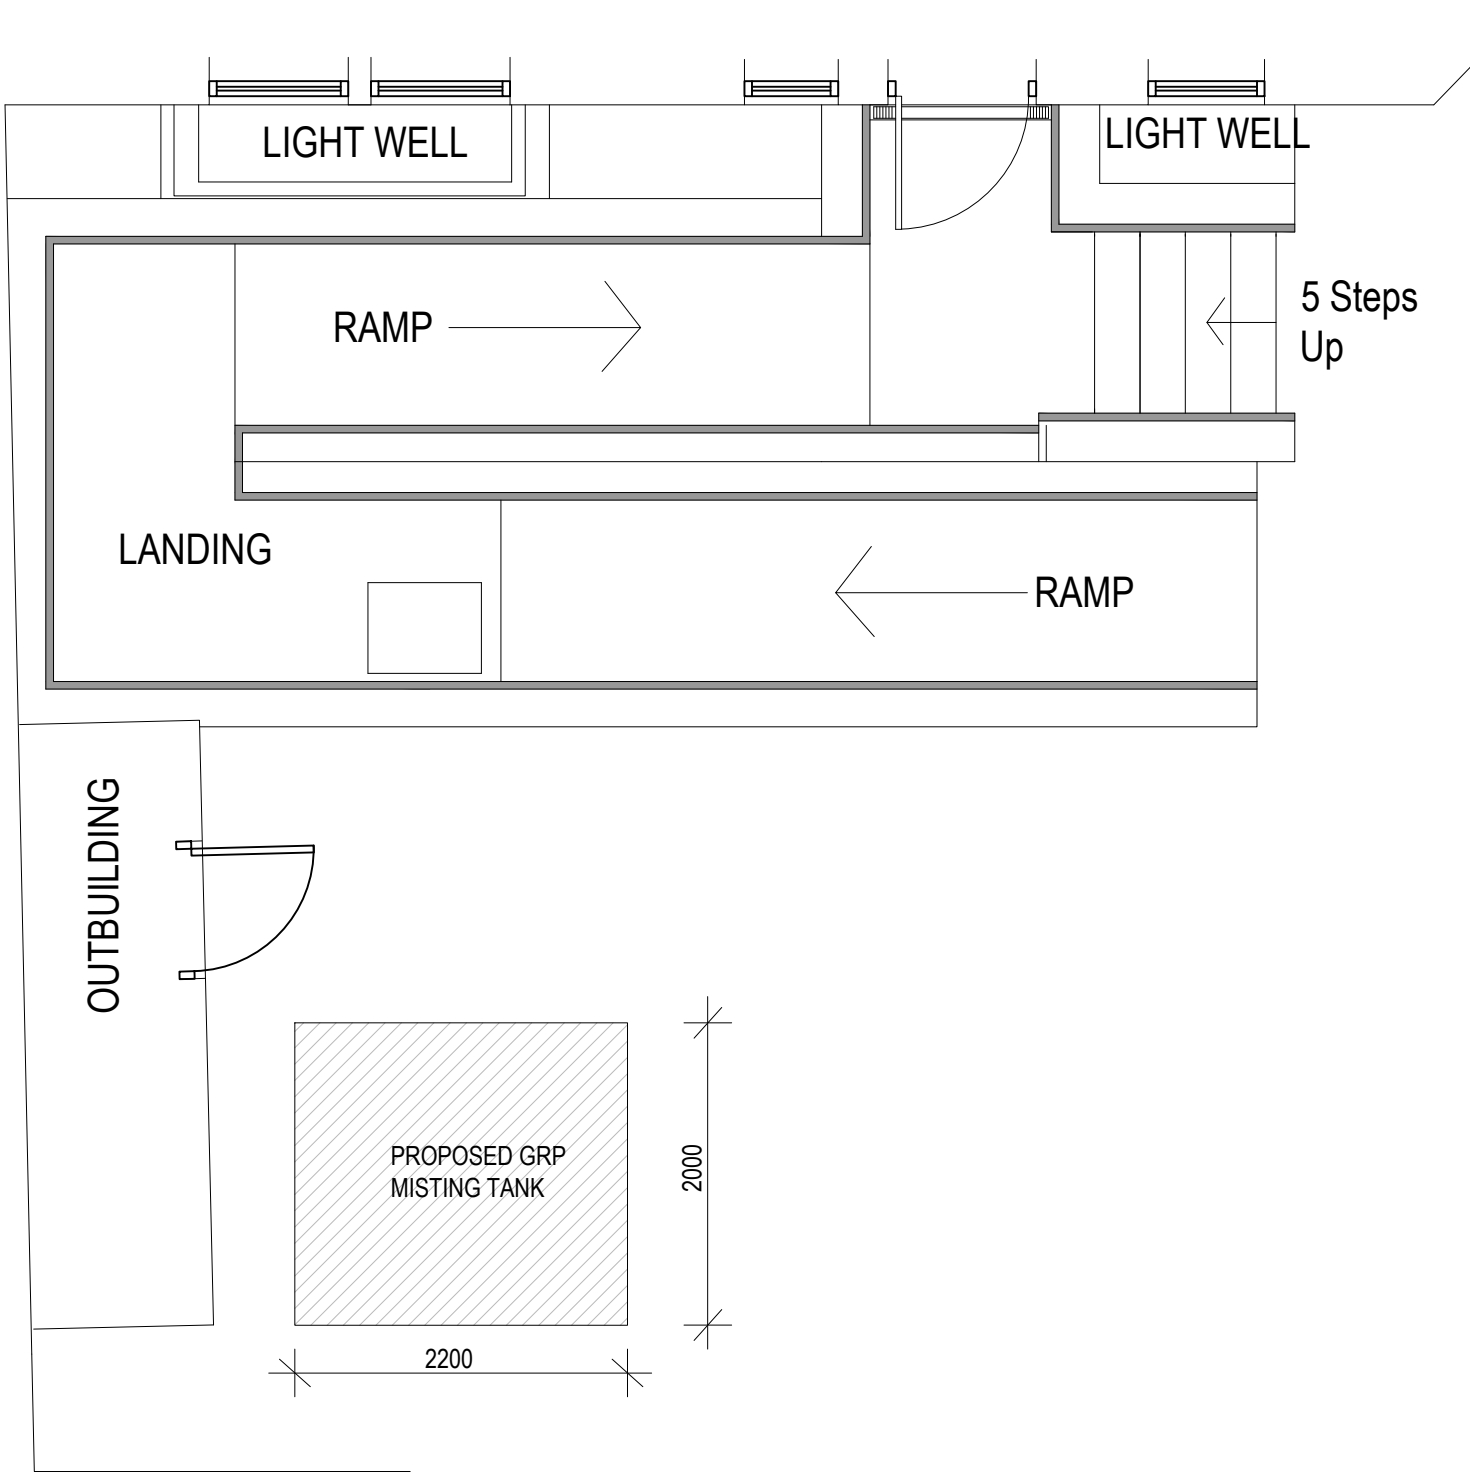

PART PLAN OF REAR EXTERNAL AREA
(PROPOSED)

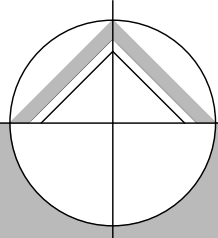

northern design
partnership

Chartered Architects
The Chapel, Millmoor Road,
Meltham, Holmfirth, HD9 5JU

www.northerndesignpartnership.co.uk
Instagram: @northerndesignp
Telephone: (01484) 854848

client	BRIDGEWOOD TRUST LTD		
project	PROPOSED RAMP AND AMENDED STEPS 24 MOUNTJOY ROAD EDGERTON HUDDERSFIELD HD1 5PZ		
drawing	NEW MISTING SYSTEM TANK PART PLANS AND ELEVATIONS AS EXISTING AND PROPOSED		
revision	notes	date	drawn
*	*	*	*
scale :	1:50 AT A1	06.26	PB
project no.	2302	drawing no.	02