
Location Plan

Site Address: **Cask And Spindle, The Cask And Spindle, 112, Abbey Road, Shepley, Huddersfield, HD8 8EL**

PlanningPortal

Date Produced: **06-Aug-2026**

Scale: **1:1250 @A4**

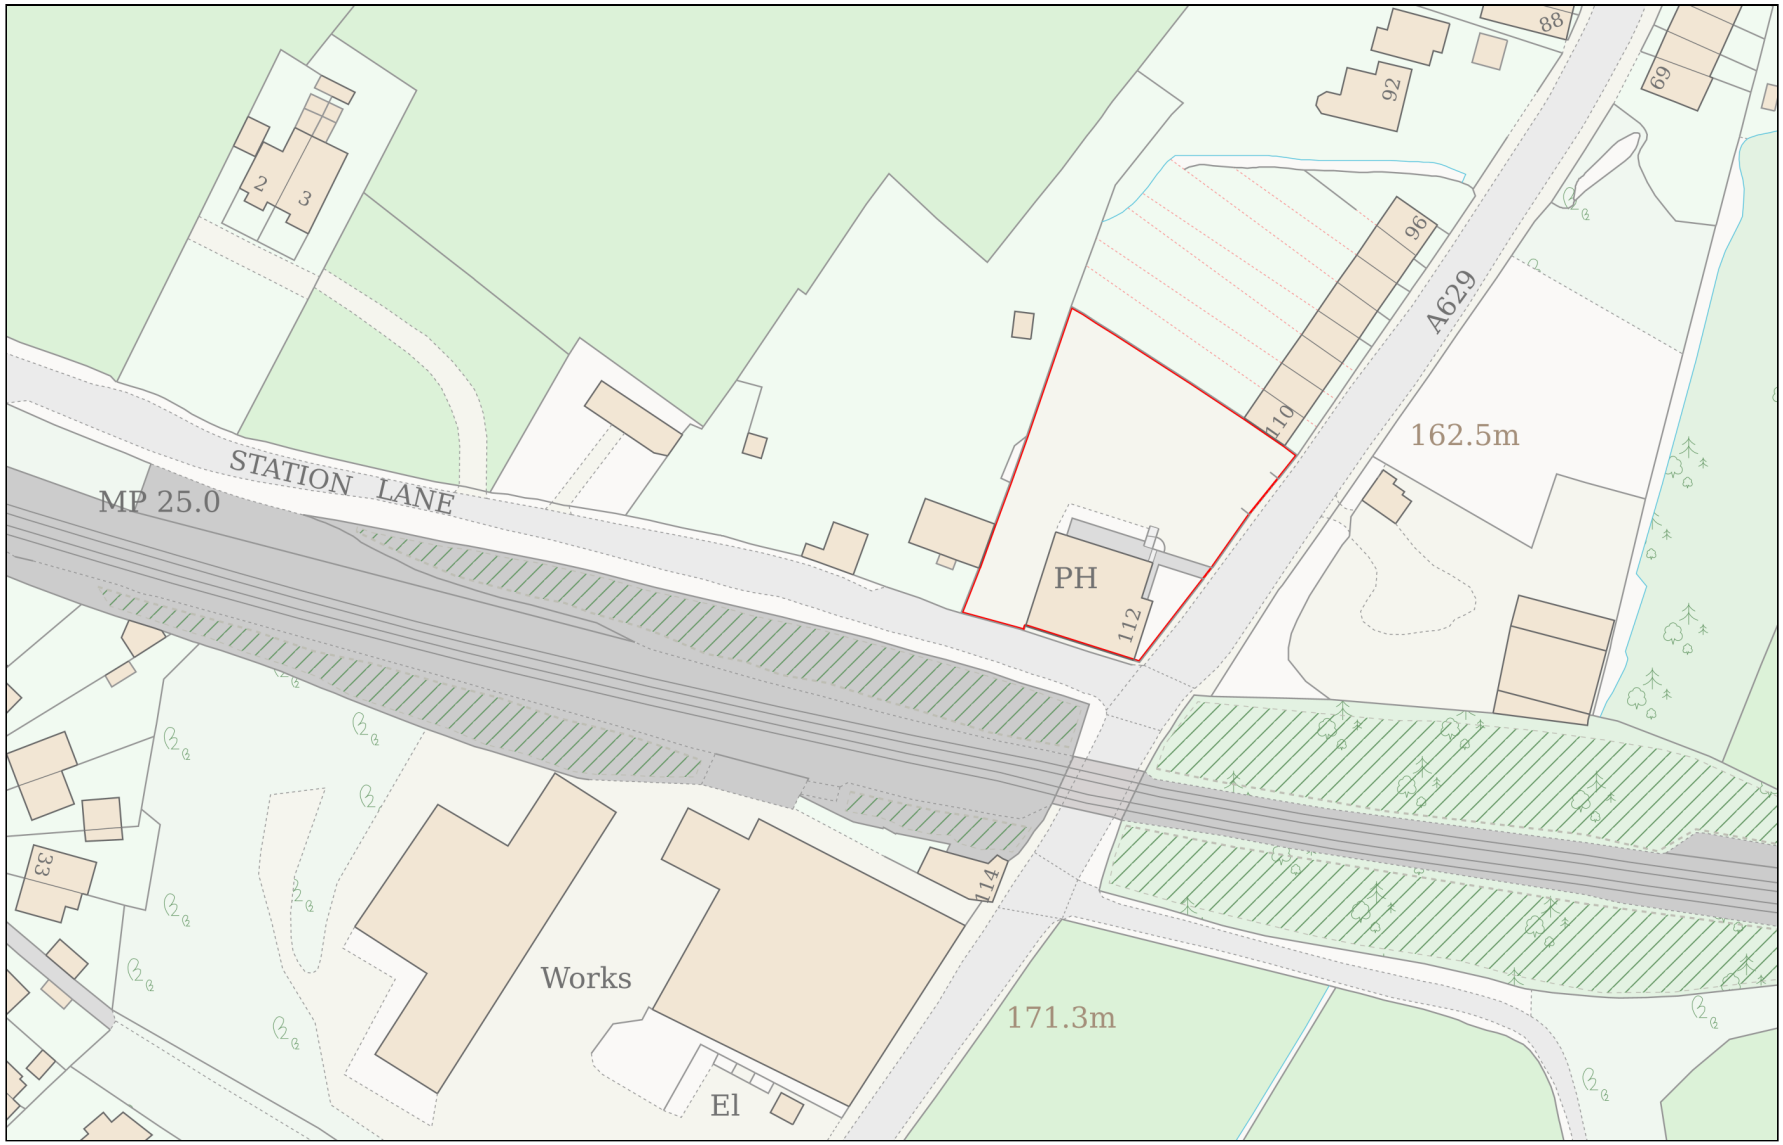

0 50

Metres

Planning Portal Reference: **PP-15123688v1**

Powered By TerraQuest

© Crown copyright and database rights 2026 OS 100042766