




00 - Ground Floor GA

1 : 50

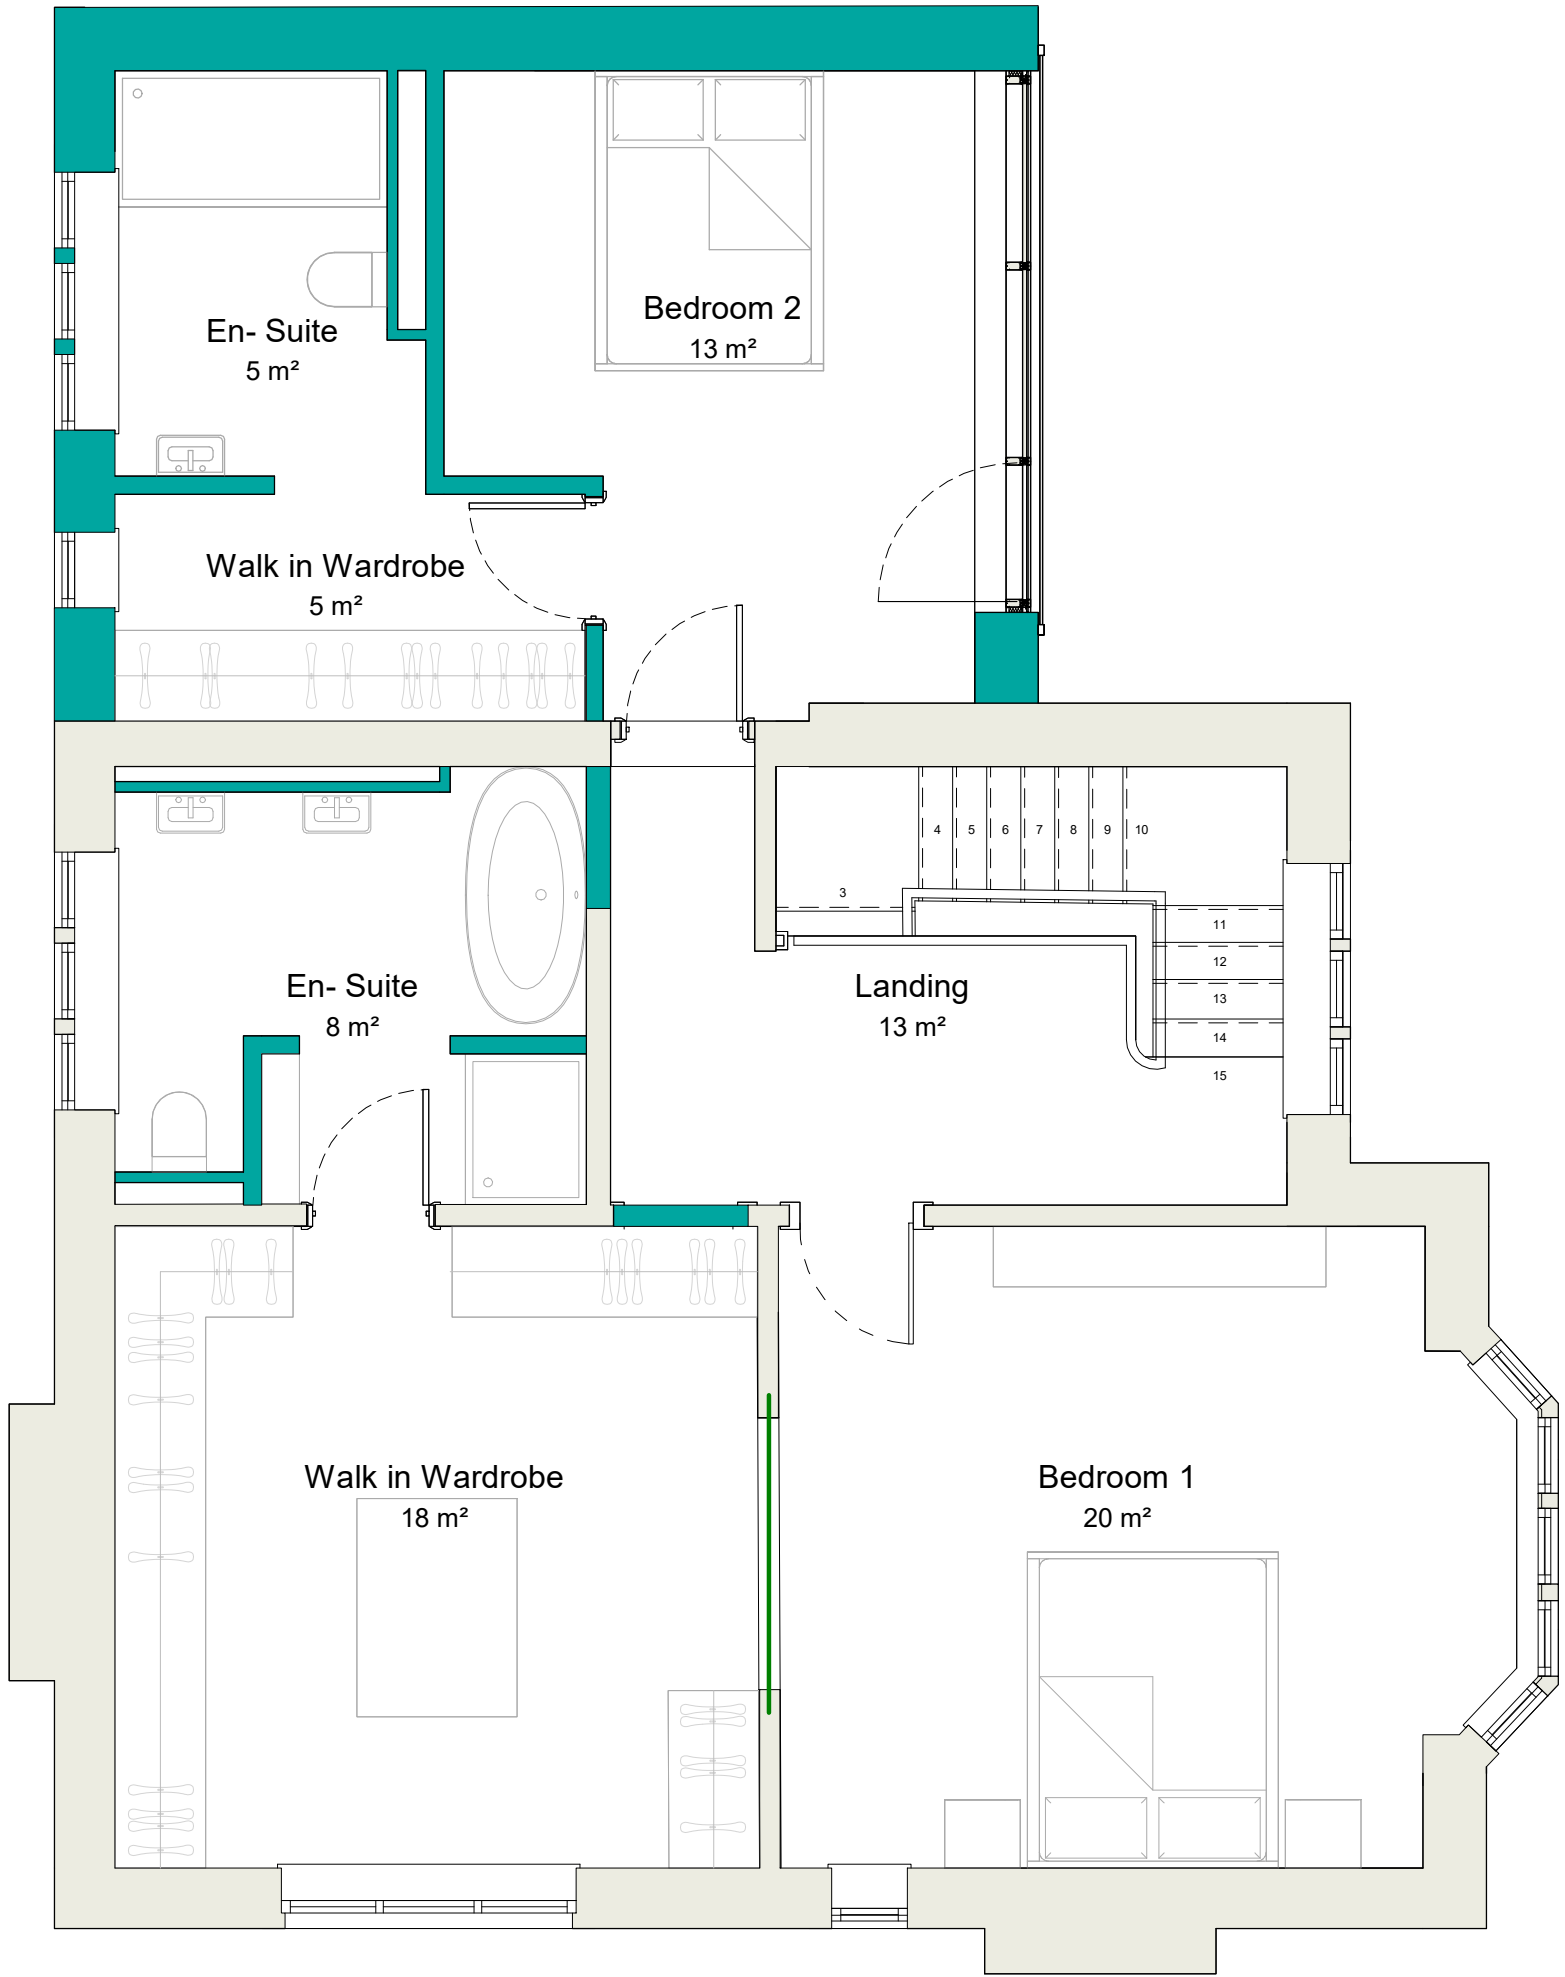

01 - First floor GA

1 : 50