


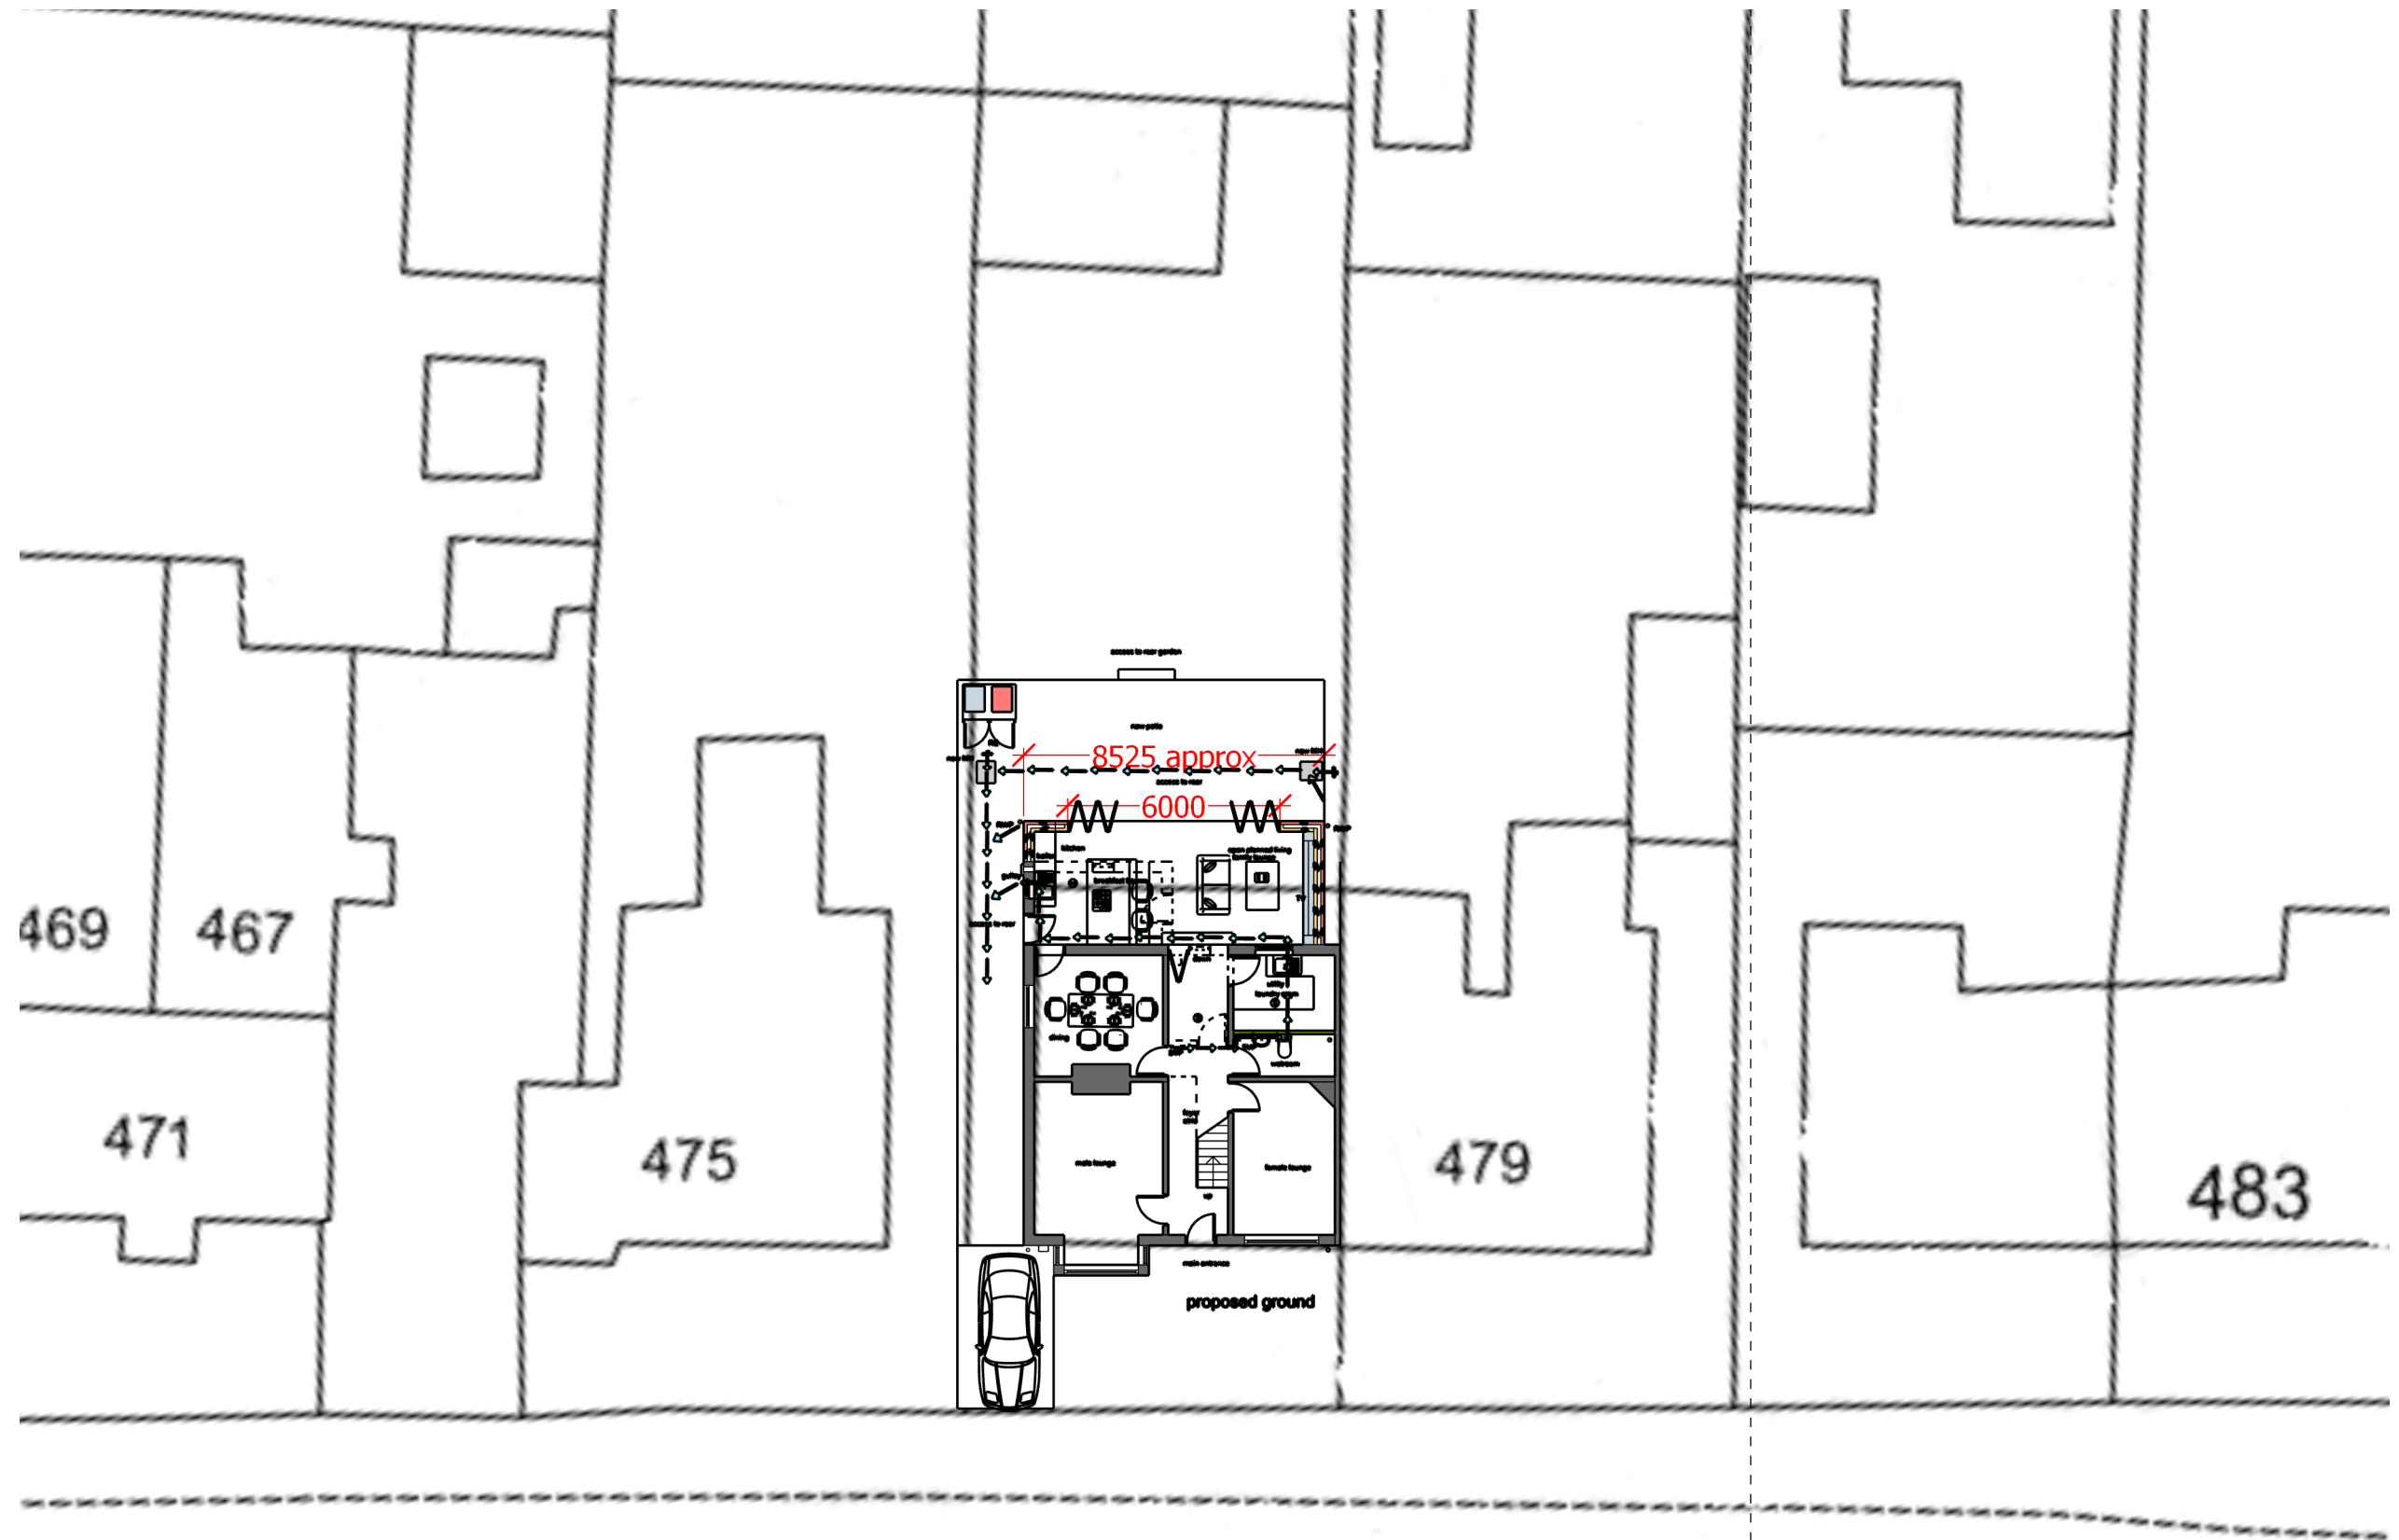

New Hey Road

1:200